BARRICADES AND SIGNS
Traffic Professionals

Governing Authority	Contractor
Alberta Transportation and Economic Corridors	WHISSELL

Northbound and Southbound
Two-Way Traffic
81 St E & 378 Ave E
Aldersyde, Canada

Project Start Date	TBD
Project End Date	TBD
Project Setup	
Project Take Down	

Site Contact	
Traffic Coorinator	

Delineator Spacing	08m
Plan Scale	1 : 7162 (1cm = 72m)
Plan Orientation	Gazetted Speed

Plan Orientation: N

Gazetted Speed: MAXIMUM 50

Drawing No.	81864-C26-1161
Date	2026-10-20
Designed by	DK
Checked by	

Authentication

Plan is valid for 90 days from the date of authentication for date and hours of operation change only if site conditions remain the same as indicated on the plan


Sheet 1 of 9

Legend & Manifest

- **193 x** 2-Way Panel
- **193 x** Channelizer
- **48 x** Sign Stand
- **15 x** Maximum speed 30
- **11 x** Two way traffic
- **6 x** Construction ahead
- **6 x** TC-4 Construction Ends
- **5 x** Road work
- **3 x** Roadway narrows (left)
- **1 x** Roadway narrows (right)

General Notes:
1. TRAFFIC CONTROL PLAN SHALL BE READ IN CONJUNCTION WITH APPLICABLE CONSTRUCTION DRAWINGS.
2. ALL WORK SHALL BE CARRIED OUT IN ACCORDANCE WITH ALBERTA HEALTH AND SAFETY ACT.
3. DRAWINGS ARE BASED OFF OF CITY OF CALGARY`S TEMPORARY TRAFFIC CONTROL MANUAL 2025.
4. PARKING RESTRICTION SHALL BE SETUP AT LEAST 12 HOURS BEFORE THE CLOSURE.
5. ALL CONFLICTING SIGNAGE WILL BE SUITABLY COVERED.
6. EACH SITUATION REQUIRES INDIVIDUAL ASSESSMENT IN REGARDS TO TRAFFIC VOLUMES, DURATION OF WORK, SIGHT DISTANCES AND OTHER FACTORS TO ENSURE THE TRAFFIC SETUP IS ADEQUATE.

Vehicle Swept Path Notes:
1. Conflicting vehicle turns are not shown and the respective maneuver is restricted
2. Color coding:
Right Turn
Left Turn

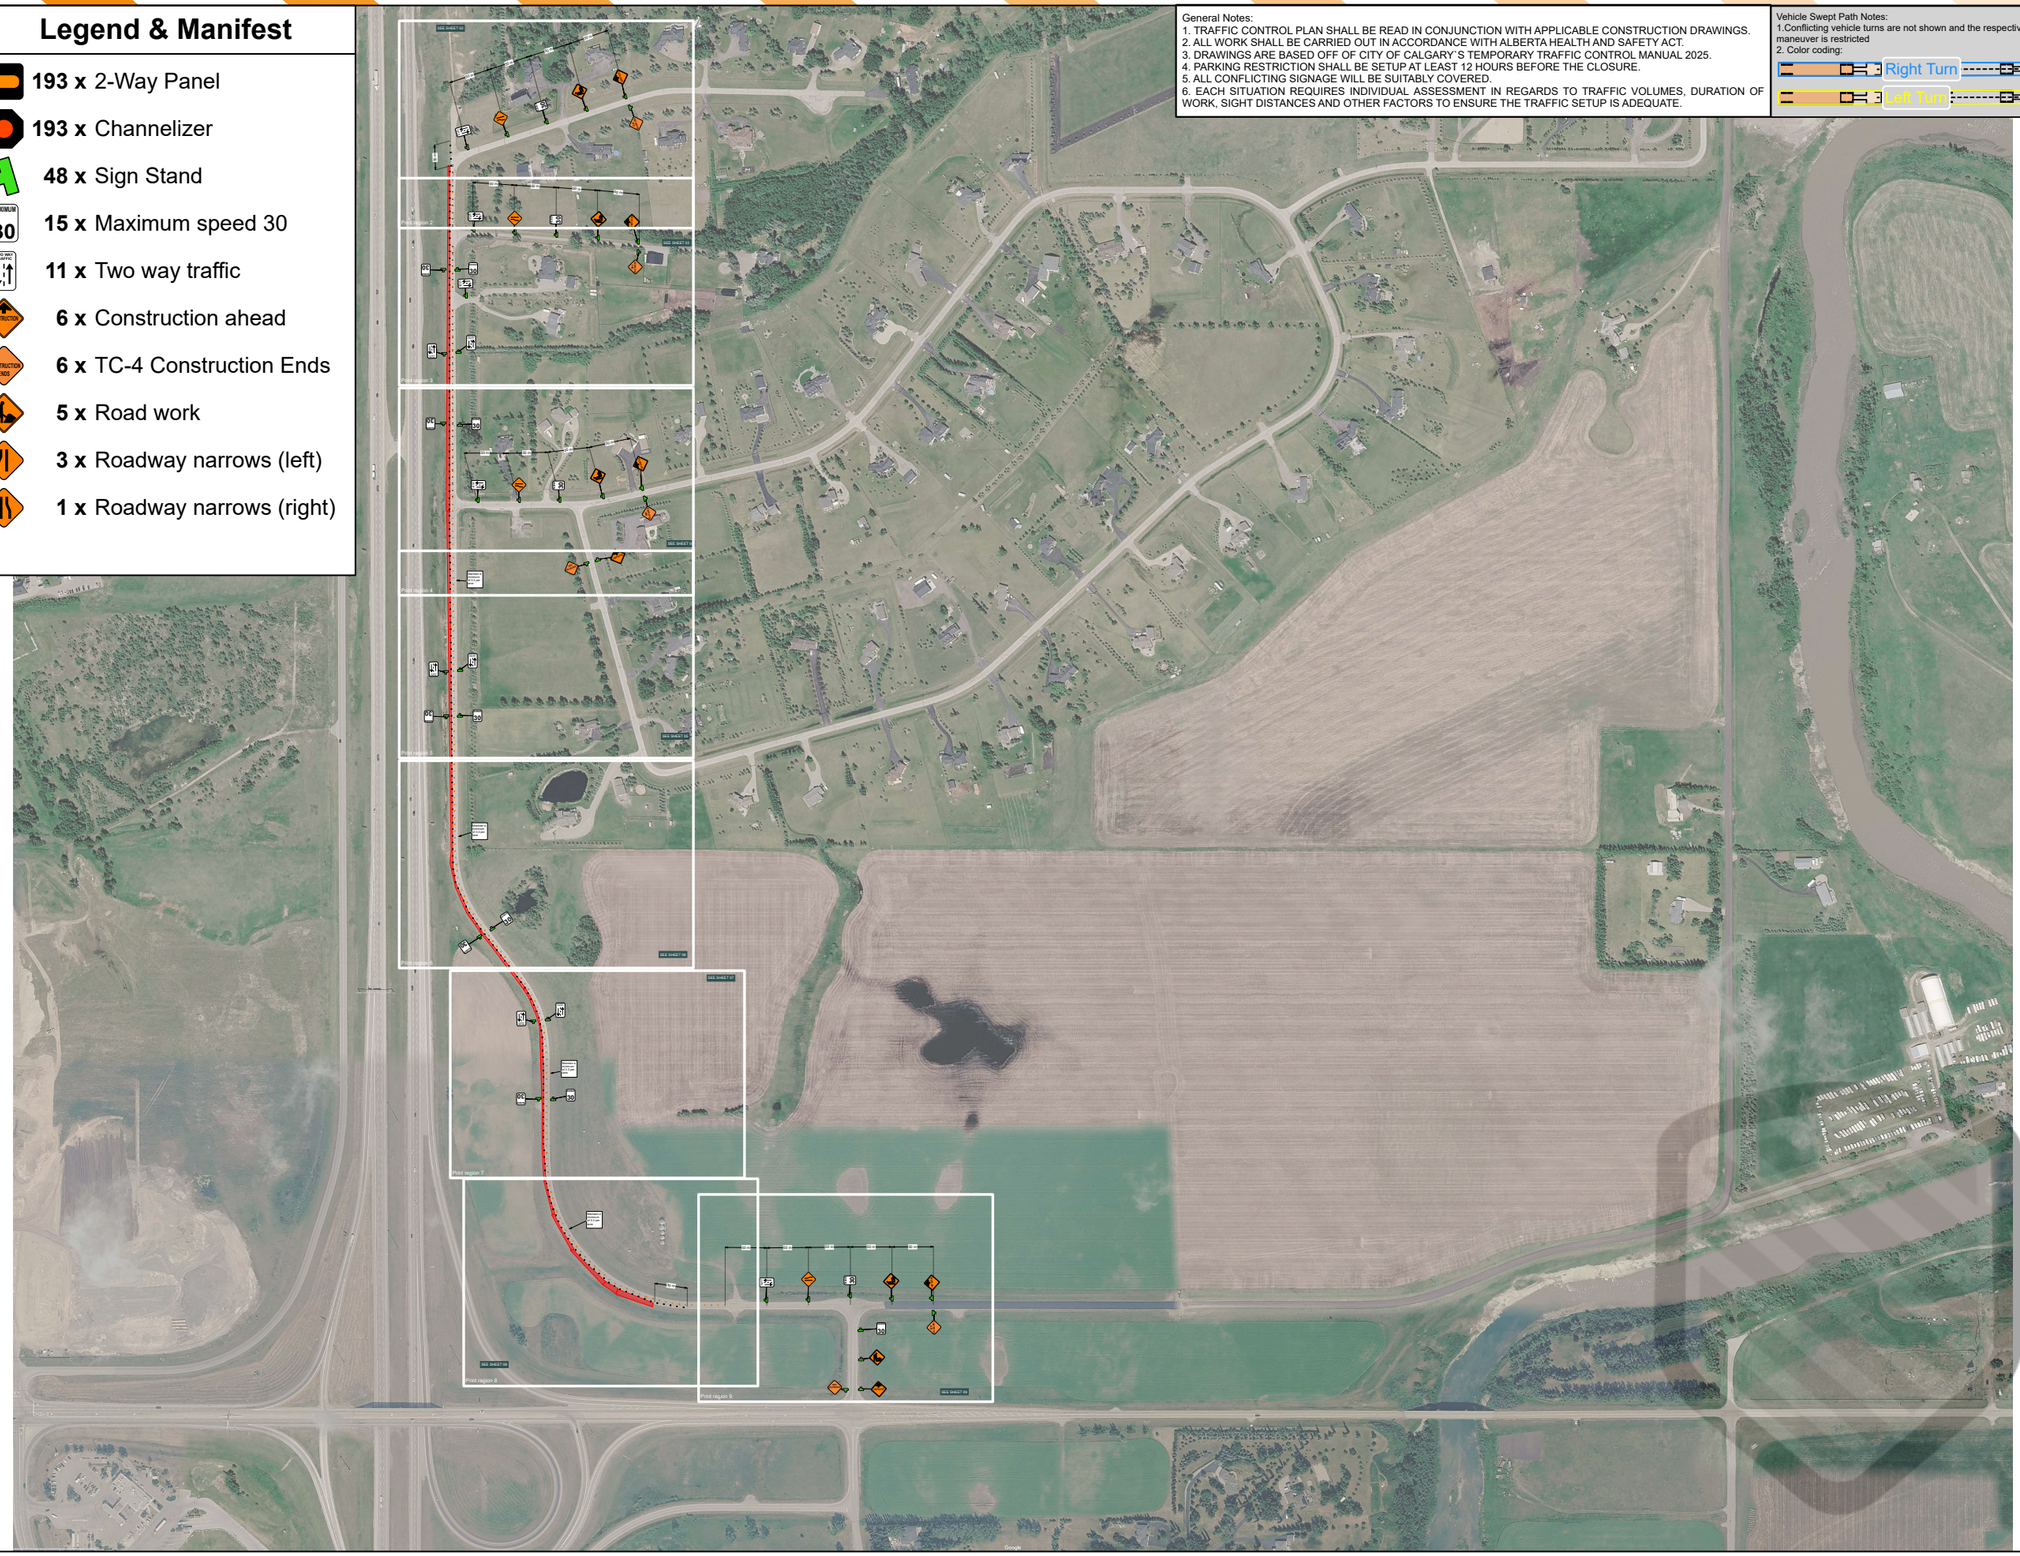

Estimated Time to Site xx min

Distance to Site xx km

BARRICADES AND SIGNS
Traffic Professionals

Governing Authority	Contractor
Alberta Transportation and Economic Corridors	WHISSELL

Northbound and Southbound
Two-Way Traffic
81 St E & 378 Ave E
Aldersyde, Canada

Project Start Date	TBD
Project End Date	TBD
Project Setup	
Project Take Down	

Site Contact	
Traffic Coorinator	

Delineator Spacing	08m
Plan Scale	1 : 1025 (1cm = 10m)


Plan Orientation	Gazetted Speed
N	MAXIMUM 50

Drawing No.	81864-C26-1161
Date	2026-10-20
Designed by	DK
Checked by	

Authentication

Plan is valid for 90 days from the date of authentication for date and hours of operation change only if site conditions remain the same as indicated on the plan

Sheet 2 of 9

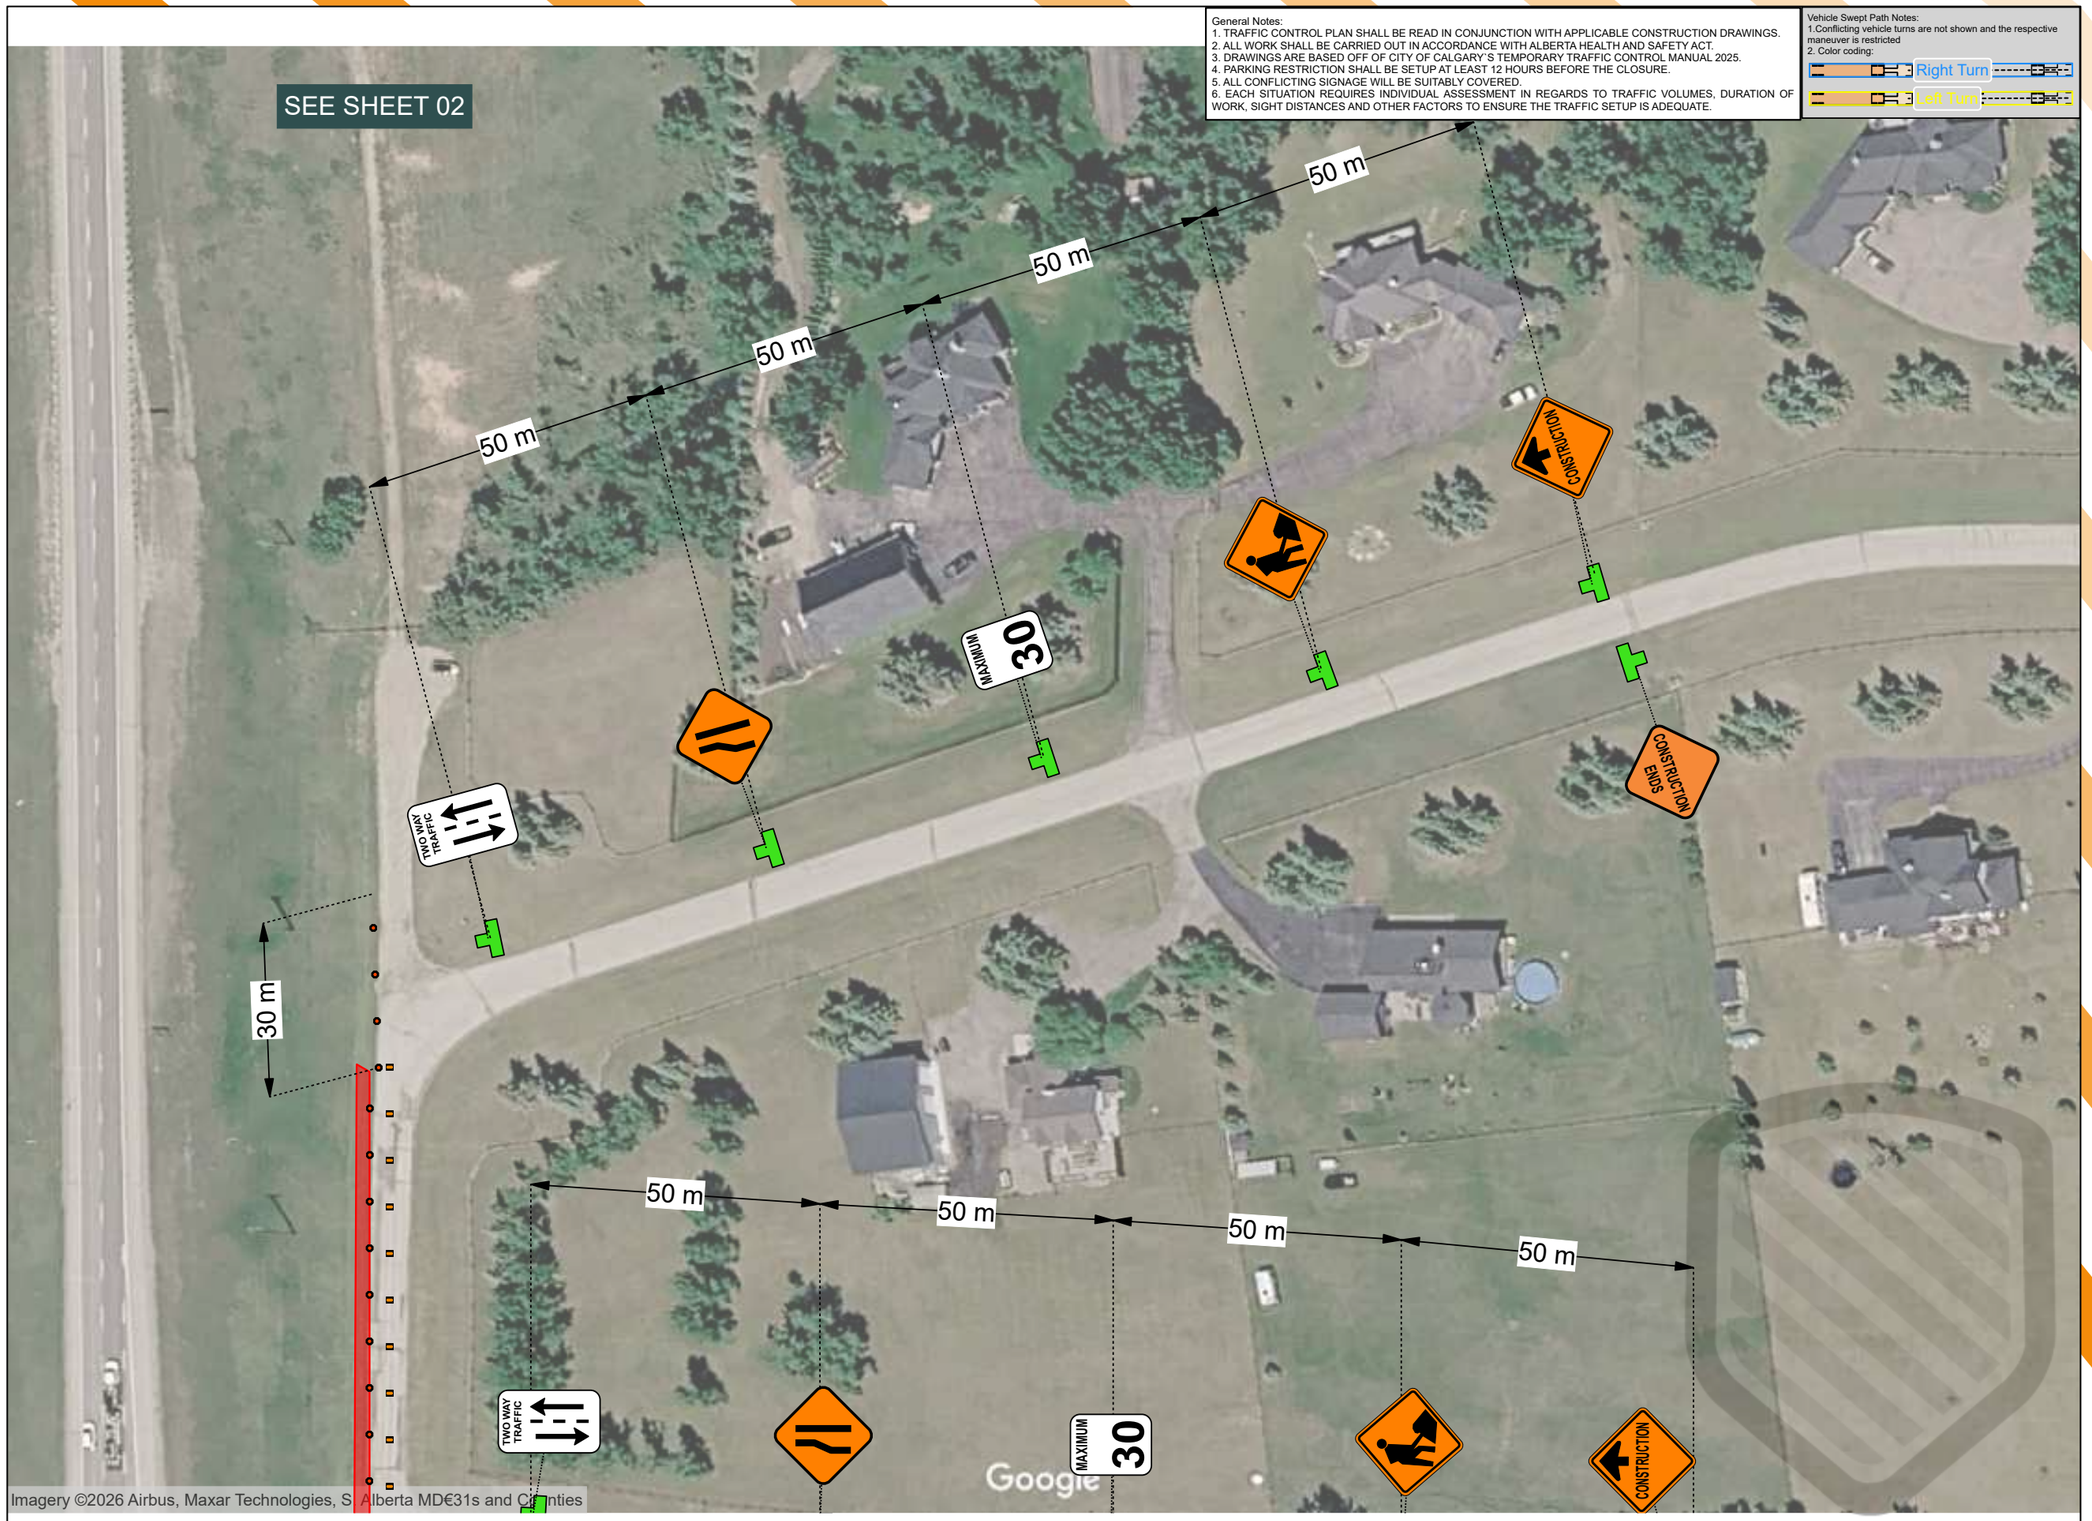

General Notes:
1. TRAFFIC CONTROL PLAN SHALL BE READ IN CONJUNCTION WITH APPLICABLE CONSTRUCTION DRAWINGS.
2. ALL WORK SHALL BE CARRIED OUT IN ACCORDANCE WITH ALBERTA HEALTH AND SAFETY ACT.
3. DRAWINGS ARE BASED OFF OF CITY OF CALGARY'S TEMPORARY TRAFFIC CONTROL MANUAL 2025.
4. PARKING RESTRICTION SHALL BE SETUP AT LEAST 12 HOURS BEFORE THE CLOSURE.
5. ALL CONFLICTING SIGNAGE WILL BE SUITABLY COVERED.
6. EACH SITUATION REQUIRES INDIVIDUAL ASSESSMENT IN REGARDS TO TRAFFIC VOLUMES, DURATION OF WORK, SIGHT DISTANCES AND OTHER FACTORS TO ENSURE THE TRAFFIC SETUP IS ADEQUATE.

Vehicle Swept Path Notes:
1. Conflicting vehicle turns are not shown and the respective maneuver is restricted
2. Color coding:
Right Turn
Left Turn

BARRICADES AND SIGNS
Traffic Professionals

Governing Authority	Contractor
Alberta Transportation and Economic Corridors	WHISSELL

Northbound and Southbound
Two-Way Traffic
81 St E & 378 Ave E
Aldersyde, Canada

Project Start Date	TBD
Project End Date	TBD
Project Setup	
Project Take Down	

Site Contact	
Traffic Coorinator	

Delineator Spacing	08m
Plan Scale	1 : 1025 (1cm = 10m)

Plan Orientation	Gazetted Speed
N	MAXIMUM 50

Drawing No.	81864-C26-1161
Date	2026-10-20
Designed by	DK
Checked by	


Authentication

Plan is valid for 90 days from the date of authentication for date and hours of operation change only if site conditions remain the same as indicated on the plan

Sheet 3 of 9

General Notes:
1. TRAFFIC CONTROL PLAN SHALL BE READ IN CONJUNCTION WITH APPLICABLE CONSTRUCTION DRAWINGS.
2. ALL WORK SHALL BE CARRIED OUT IN ACCORDANCE WITH ALBERTA HEALTH AND SAFETY ACT.
3. DRAWINGS ARE BASED OFF OF CITY OF CALGARY`S TEMPORARY TRAFFIC CONTROL MANUAL 2025.
4. PARKING RESTRICTION SHALL BE SETUP AT LEAST 12 HOURS BEFORE THE CLOSURE.
5. ALL CONFLICTING SIGNAGE WILL BE SUITABLY COVERED.
6. EACH SITUATION REQUIRES INDIVIDUAL ASSESSMENT IN REGARDS TO TRAFFIC VOLUMES, DURATION OF WORK, SIGHT DISTANCES AND OTHER FACTORS TO ENSURE THE TRAFFIC SETUP IS ADEQUATE.

Vehicle Swept Path Notes:
1.Conflicting vehicle turns are not shown and the respective maneuver is restricted
2. Color coding:
Right Turn
Left Turn

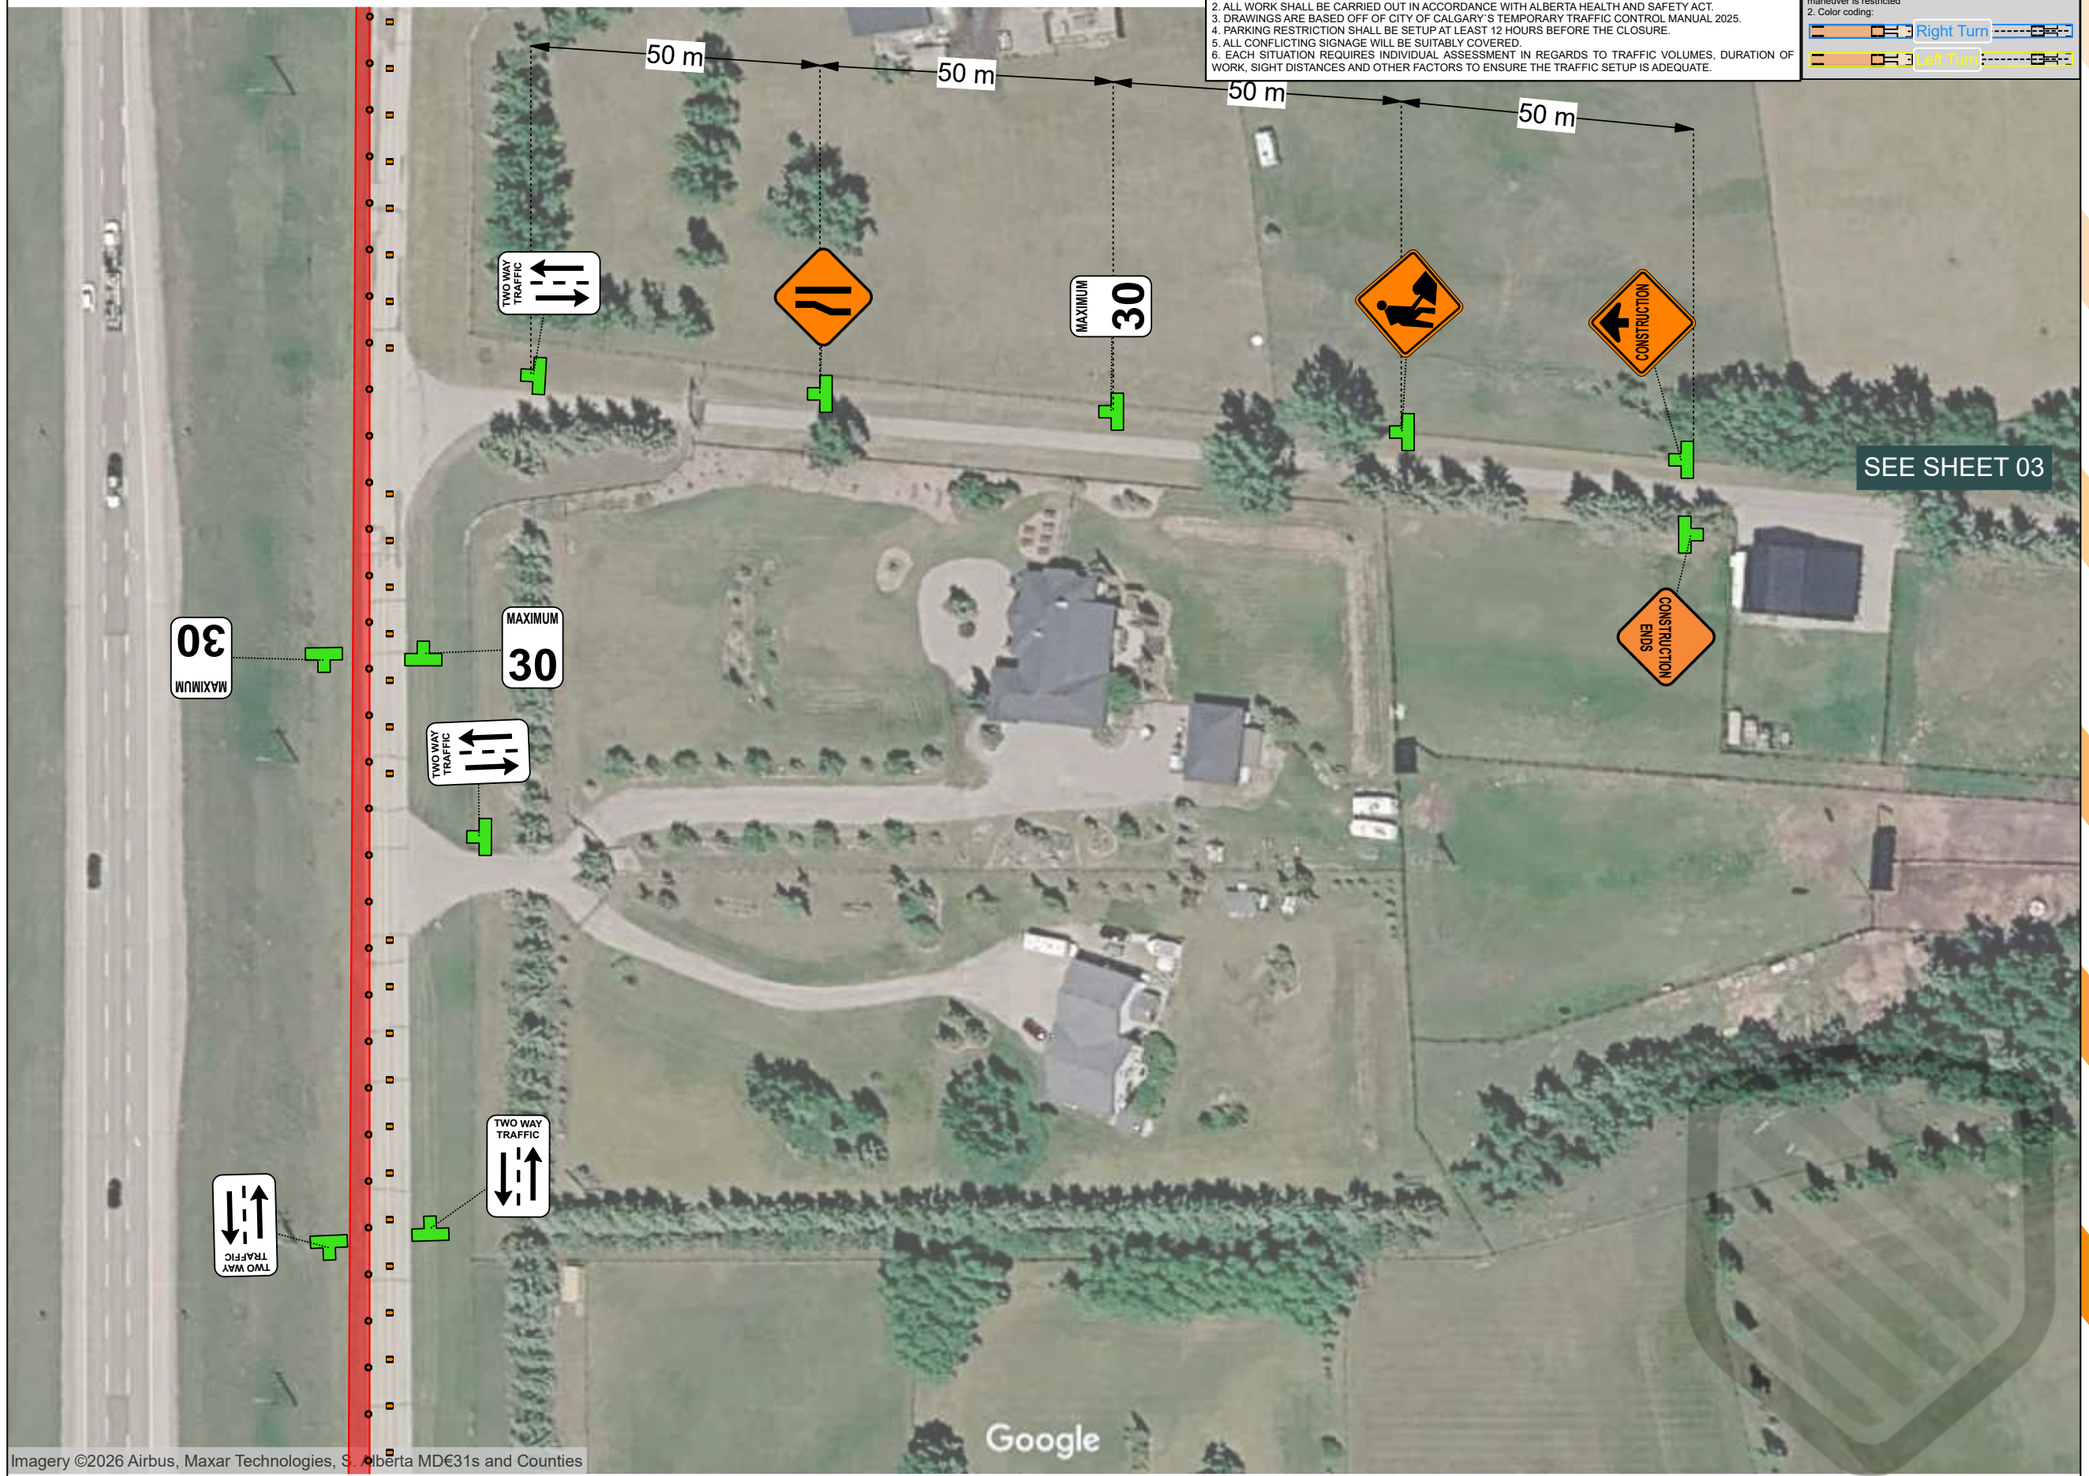

Estimated Time to Site xx min Distance to Site xx km getbarricades.com

BARRICADES AND SIGNS
Traffic Professionals

Governing Authority	Contractor
Alberta Transportation and Economic Corridors	WHISSELL

Northbound and Southbound
Two-Way Traffic
81 St E & 378 Ave E
Aldersyde, Canada

Project Start Date	TBD
Project End Date	TBD
Project Setup	
Project Take Down	

Site Contact	
Traffic Coorinator	

Delineator Spacing	08m
Plan Scale	1 : 1025 (1cm = 10m)
Plan Orientation	N
Gazetted Speed	MAXIMUM 50

Drawing No.	81864-C26-1161
Date	2026-10-20
Designed by	DK
Checked by	


Authentication

Plan is valid for 90 days from the date of authentication for date and hours of operation change only if site conditions remain the same as indicated on the plan

Sheet 4 of 9

General Notes:
1. TRAFFIC CONTROL PLAN SHALL BE READ IN CONJUNCTION WITH APPLICABLE CONSTRUCTION DRAWINGS.
2. ALL WORK SHALL BE CARRIED OUT IN ACCORDANCE WITH ALBERTA HEALTH AND SAFETY ACT.
3. DRAWINGS ARE BASED OFF OF CITY OF CALGARY'S TEMPORARY TRAFFIC CONTROL MANUAL 2025.
4. PARKING RESTRICTION SHALL BE SETUP AT LEAST 12 HOURS BEFORE THE CLOSURE.
5. ALL CONFLICTING SIGNAGE WILL BE SUITABLY COVERED.
6. EACH SITUATION REQUIRES INDIVIDUAL ASSESSMENT IN REGARDS TO TRAFFIC VOLUMES, DURATION OF WORK, SIGHT DISTANCES AND OTHER FACTORS TO ENSURE THE TRAFFIC SETUP IS ADEQUATE.

Vehicle Swept Path Notes:
1. Conflicting vehicle turns are not shown and the respective maneuver is restricted
2. Color coding:
Right Turn
Left Turn

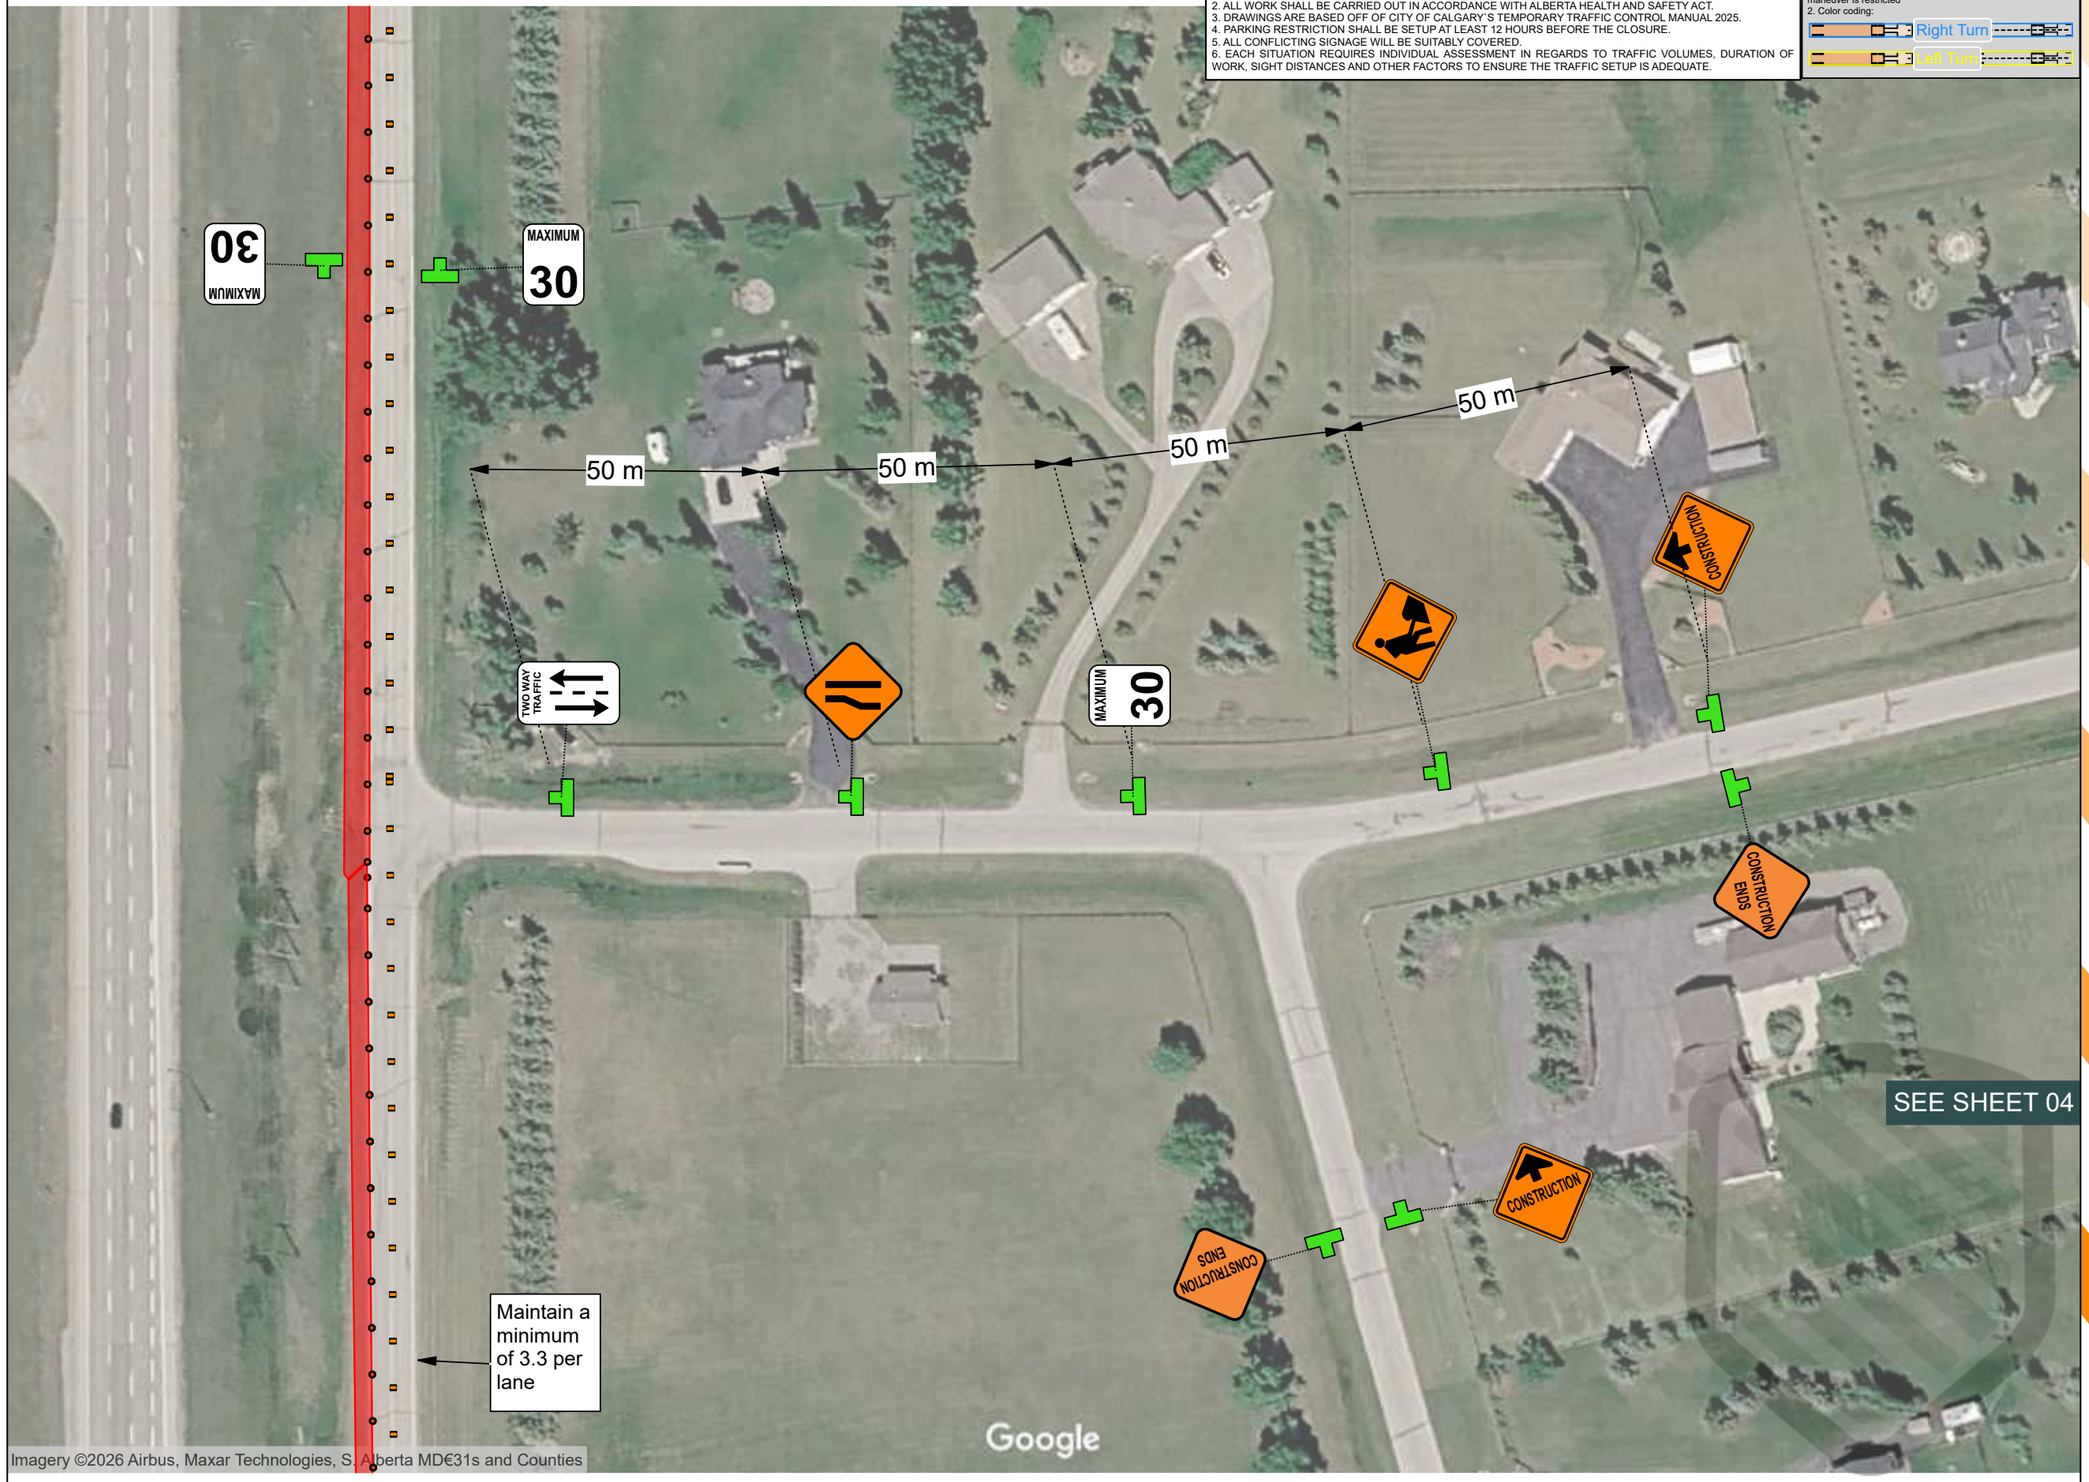

BARRICADES AND SIGNS
Traffic Professionals

Governing Authority	Contractor
Alberta Transportation and Economic Corridors	WHISSELL

Northbound and Southbound
Two-Way Traffic
81 St E & 378 Ave E
Aldersyde, Canada

Project Start Date	TBD
Project End Date	TBD
Project Setup	
Project Take Down	

Site Contact	
Traffic Coorinator	

Delineator Spacing	08m
Plan Scale	1 : 1025 (1cm = 10m)

Plan Orientation	Gazetted Speed
N	MAXIMUM 50

Drawing No.	81864-C26-1161
Date	2026-10-20
Designed by	DK
Checked by	


Authentication

Plan is valid for 90 days from the date of authentication for date and hours of operation change only if site conditions remain the same as indicated on the plan

Sheet 5 of 9

General Notes:
1. TRAFFIC CONTROL PLAN SHALL BE READ IN CONJUNCTION WITH APPLICABLE CONSTRUCTION DRAWINGS.
2. ALL WORK SHALL BE CARRIED OUT IN ACCORDANCE WITH ALBERTA HEALTH AND SAFETY ACT.
3. DRAWINGS ARE BASED OFF OF CITY OF CALGARY`S TEMPORARY TRAFFIC CONTROL MANUAL 2025.
4. PARKING RESTRICTION SHALL BE SETUP AT LEAST 12 HOURS BEFORE THE CLOSURE.
5. ALL CONFLICTING SIGNAGE WILL BE SUITABLY COVERED.
6. EACH SITUATION REQUIRES INDIVIDUAL ASSESSMENT IN REGARDS TO TRAFFIC VOLUMES, DURATION OF WORK, SIGHT DISTANCES AND OTHER FACTORS TO ENSURE THE TRAFFIC SETUP IS ADEQUATE.

Vehicle Swept Path Notes:
1.Conflicting vehicle turns are not shown and the respective maneuver is restricted
2. Color coding:
Right Turn
Left Turn

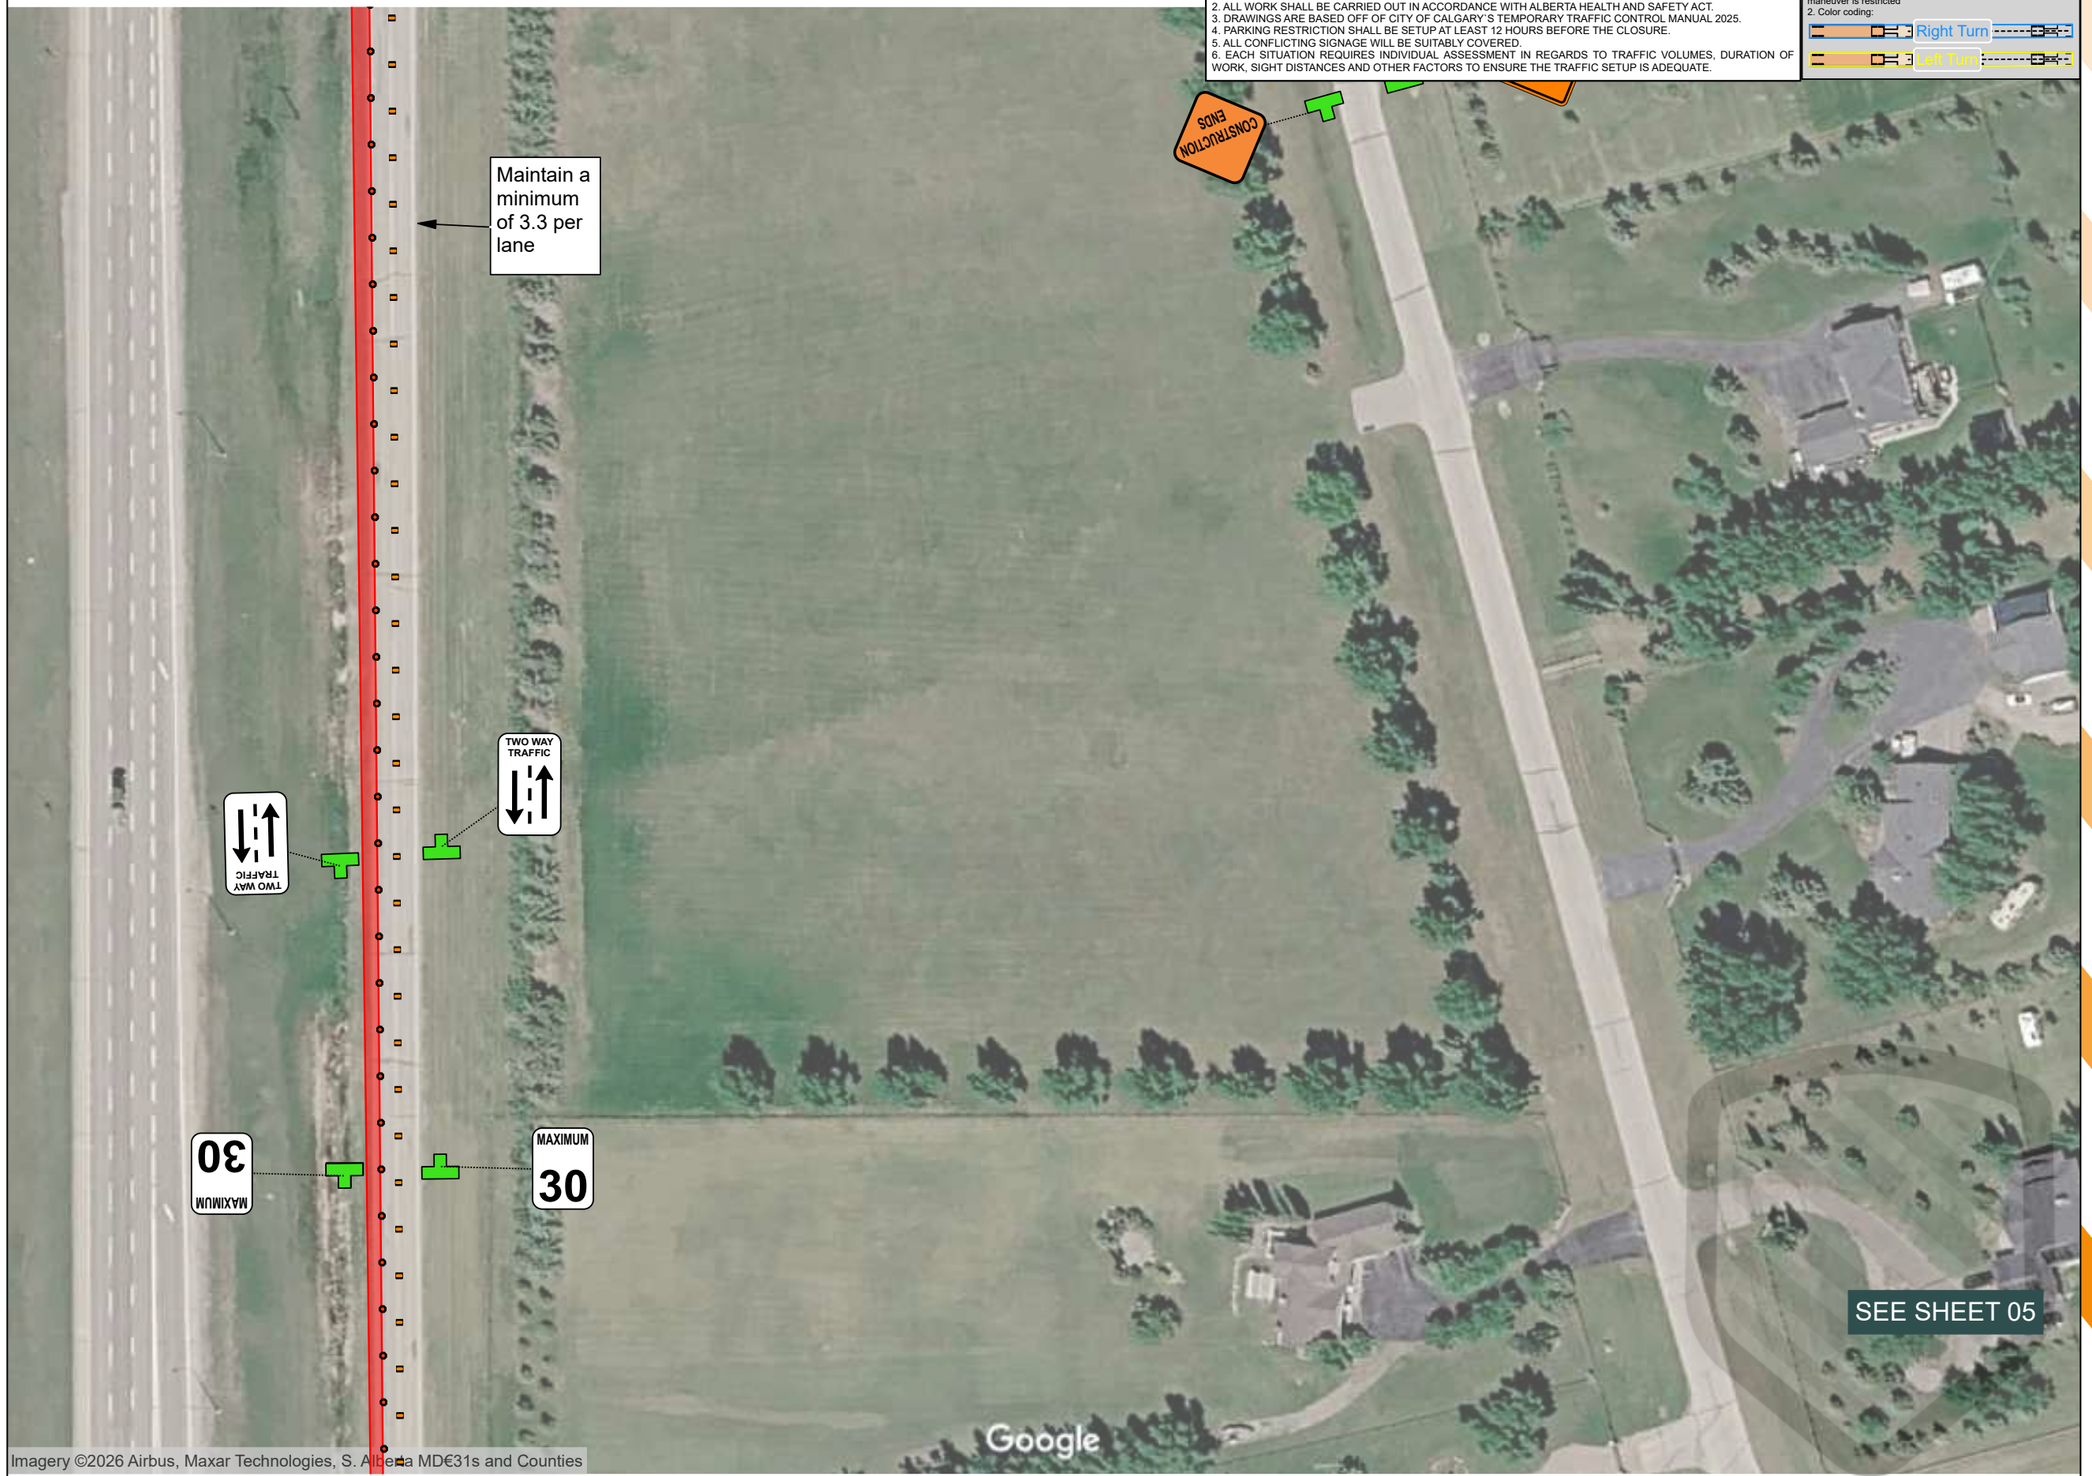

Estimated Time to Site xx min
Distance to Site xx km
getbarricades.com

BARRICADES AND SIGNS
Traffic Professionals

Governing Authority	Contractor
Alberta Transportation and Economic Corridors	WHISSELL

Northbound and Southbound
Two-Way Traffic
81 St E & 378 Ave E
Aldersyde, Canada

Project Start Date	TBD
Project End Date	TBD
Project Setup	
Project Take Down	

Site Contact	
Traffic Coorinator	

Delineator Spacing	08m
Plan Scale	1 : 1025 (1cm = 10m)

Plan Orientation	Gazetted Speed
N	MAXIMUM 50

Drawing No.	81864-C26-1161
Date	2026-10-20
Designed by	DK
Checked by	


Authentication

Plan is valid for 90 days from the date of authentication for date and hours of operation change only if site conditions remain the same as indicated on the plan

Sheet 6 of 9

General Notes:
1. TRAFFIC CONTROL PLAN SHALL BE READ IN CONJUNCTION WITH APPLICABLE CONSTRUCTION DRAWINGS.
2. ALL WORK SHALL BE CARRIED OUT IN ACCORDANCE WITH ALBERTA HEALTH AND SAFETY ACT.
3. DRAWINGS ARE BASED OFF OF CITY OF CALGARY'S TEMPORARY TRAFFIC CONTROL MANUAL 2025.
4. PARKING RESTRICTION SHALL BE SETUP AT LEAST 12 HOURS BEFORE THE CLOSURE.
5. ALL CONFLICTING SIGNAGE WILL BE SUITABLY COVERED.
6. EACH SITUATION REQUIRES INDIVIDUAL ASSESSMENT IN REGARDS TO TRAFFIC VOLUMES, DURATION OF WORK, SIGHT DISTANCES AND OTHER FACTORS TO ENSURE THE TRAFFIC SETUP IS ADEQUATE.

Vehicle Swept Path Notes:
1.Conflicting vehicle turns are not shown and the respective maneuver is restricted
2. Color coding:
Right Turn
Left Turn

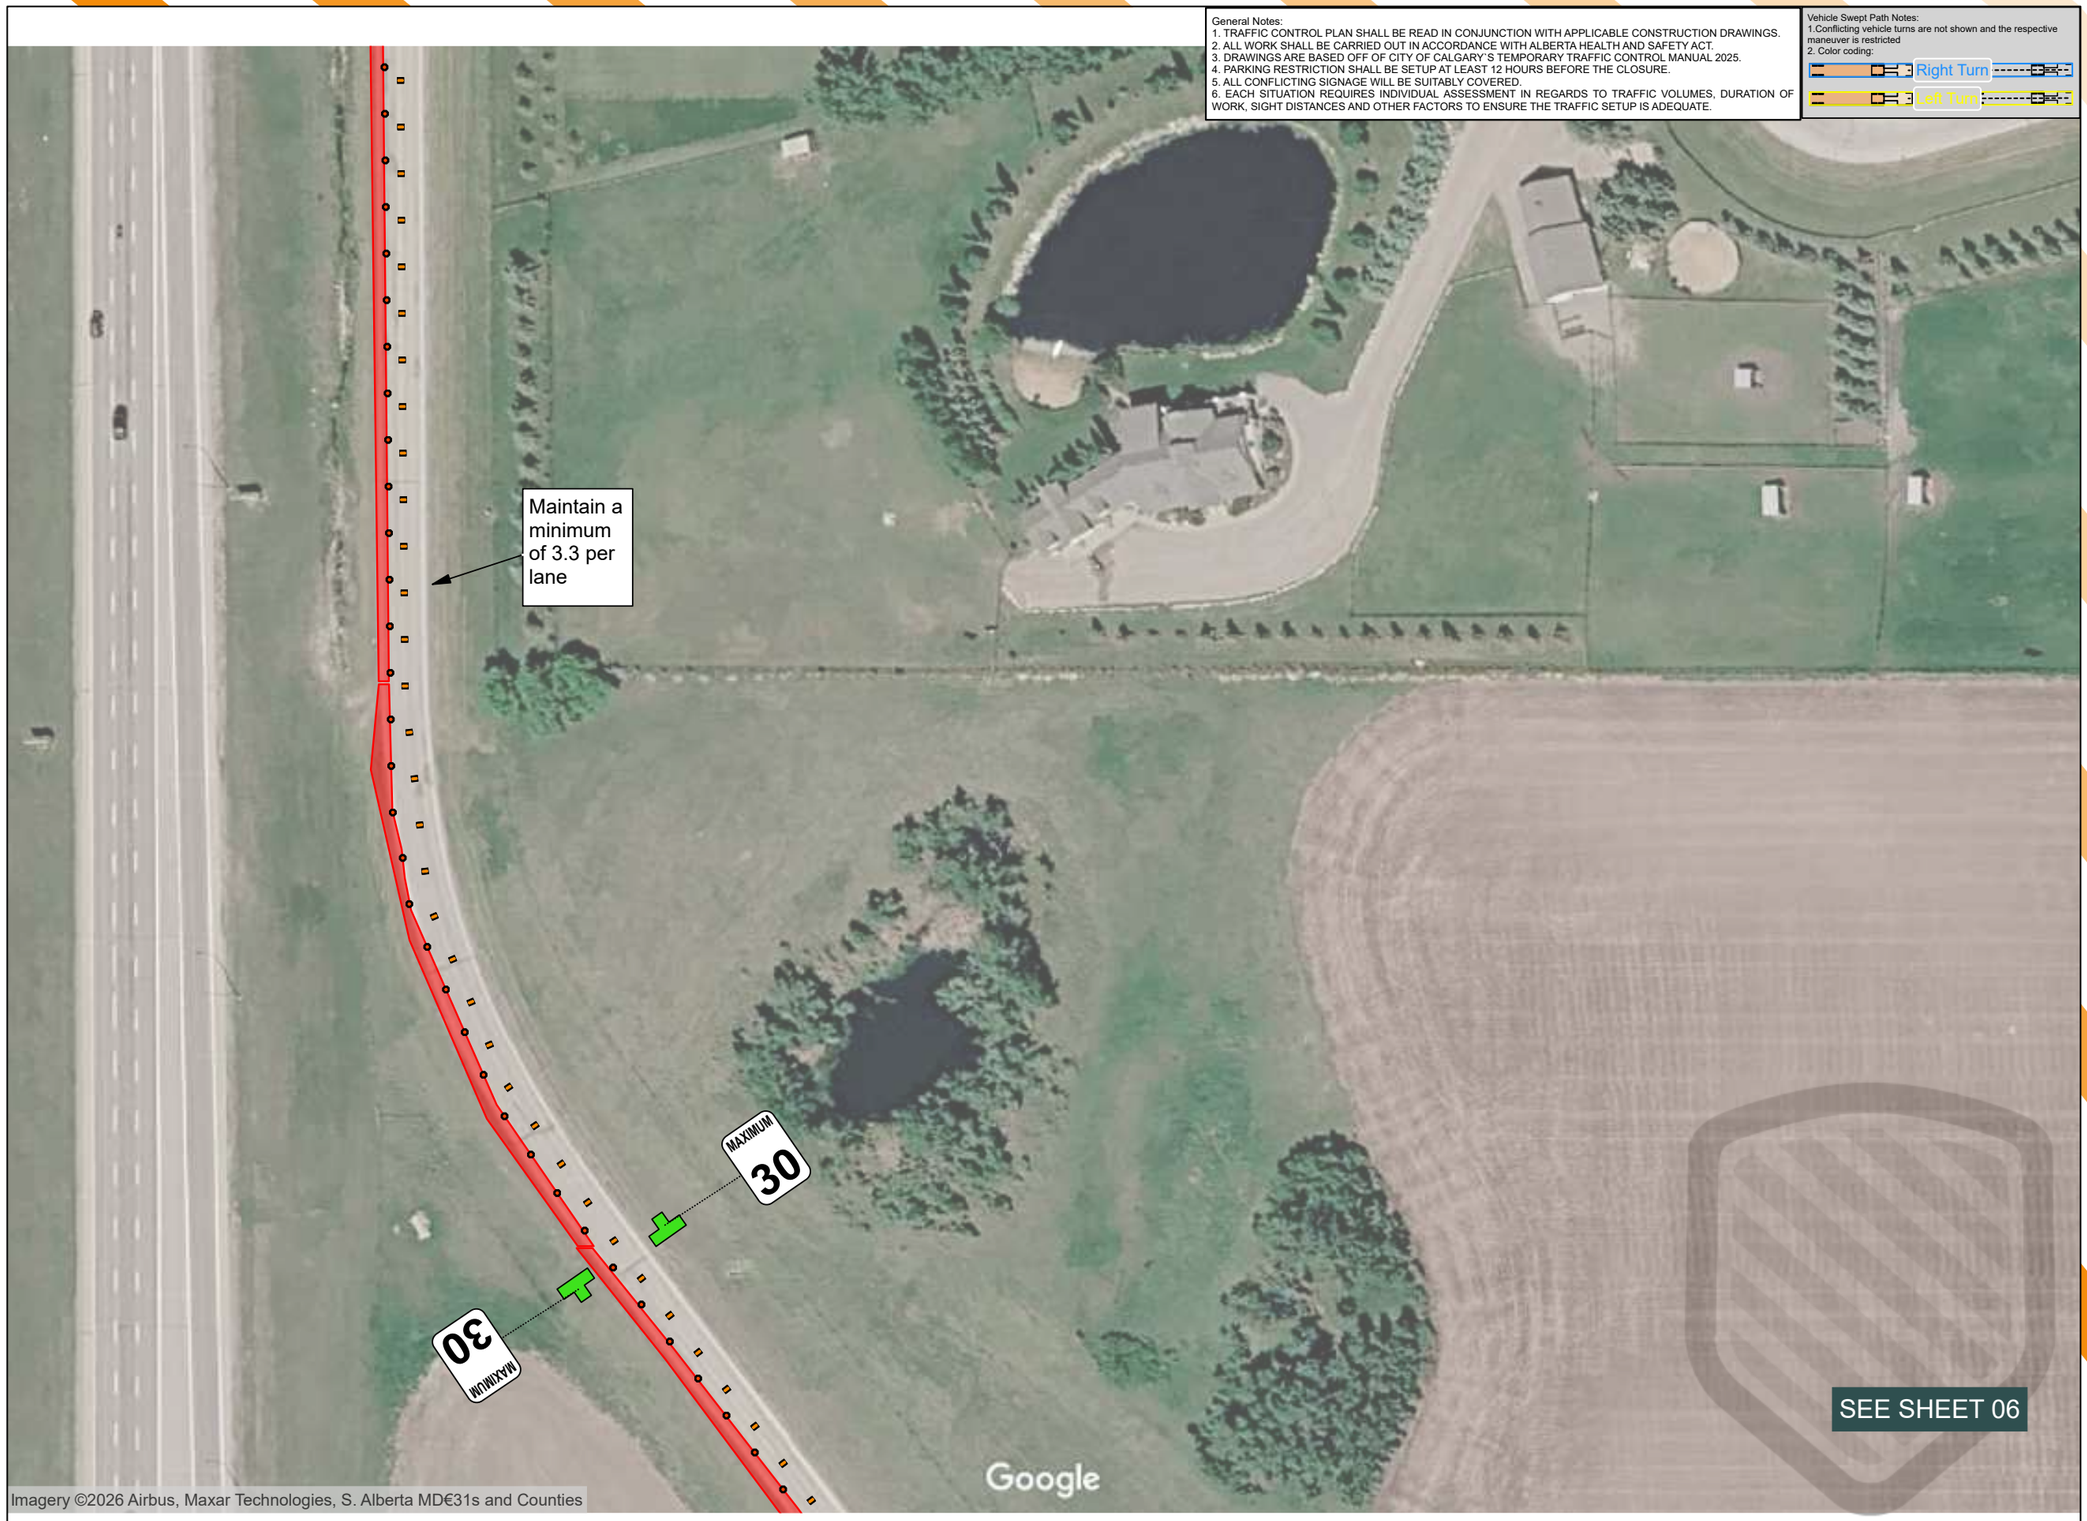

BARRICADES AND SIGNS
Traffic Professionals

Governing Authority	Contractor
Alberta Transportation and Economic Corridors	WHISSELL

Northbound and Southbound
Two-Way Traffic
81 St E & 378 Ave E
Aldersyde, Canada

Project Start Date	TBD
Project End Date	TBD
Project Setup	
Project Take Down	

Site Contact	
Traffic Coorinator	

Delineator Spacing	08m
Plan Scale	1 : 1025 (1cm = 10m)

Plan Orientation	Gazetted Speed
N	MAXIMUM 50

Drawing No.	81864-C26-1161
Date	2026-10-20
Designed by	DK
Checked by	


Authentication

Plan is valid for 90 days from the date of authentication for date and hours of operation change only if site conditions remain the same as indicated on the plan

Sheet 7 of 9

General Notes:
1. TRAFFIC CONTROL PLAN SHALL BE READ IN CONJUNCTION WITH APPLICABLE CONSTRUCTION DRAWINGS.
2. ALL WORK SHALL BE CARRIED OUT IN ACCORDANCE WITH ALBERTA HEALTH AND SAFETY ACT.
3. DRAWINGS ARE BASED OFF OF CITY OF CALGARY`S TEMPORARY TRAFFIC CONTROL MANUAL 2025.
4. PARKING RESTRICTION SHALL BE SETUP AT LEAST 12 HOURS BEFORE THE CLOSURE.
5. ALL CONFLICTING SIGNAGE WILL BE SUITABLY COVERED.
6. EACH SITUATION REQUIRES INDIVIDUAL ASSESSMENT IN REGARDS TO TRAFFIC VOLUMES, DURATION OF WORK, SIGHT DISTANCES AND OTHER FACTORS TO ENSURE THE TRAFFIC SETUP IS ADEQUATE.

Vehicle Swept Path Notes:
1.Conflicting vehicle turns are not shown and the respective maneuver is restricted
2. Color coding:
Right Turn
Left Turn

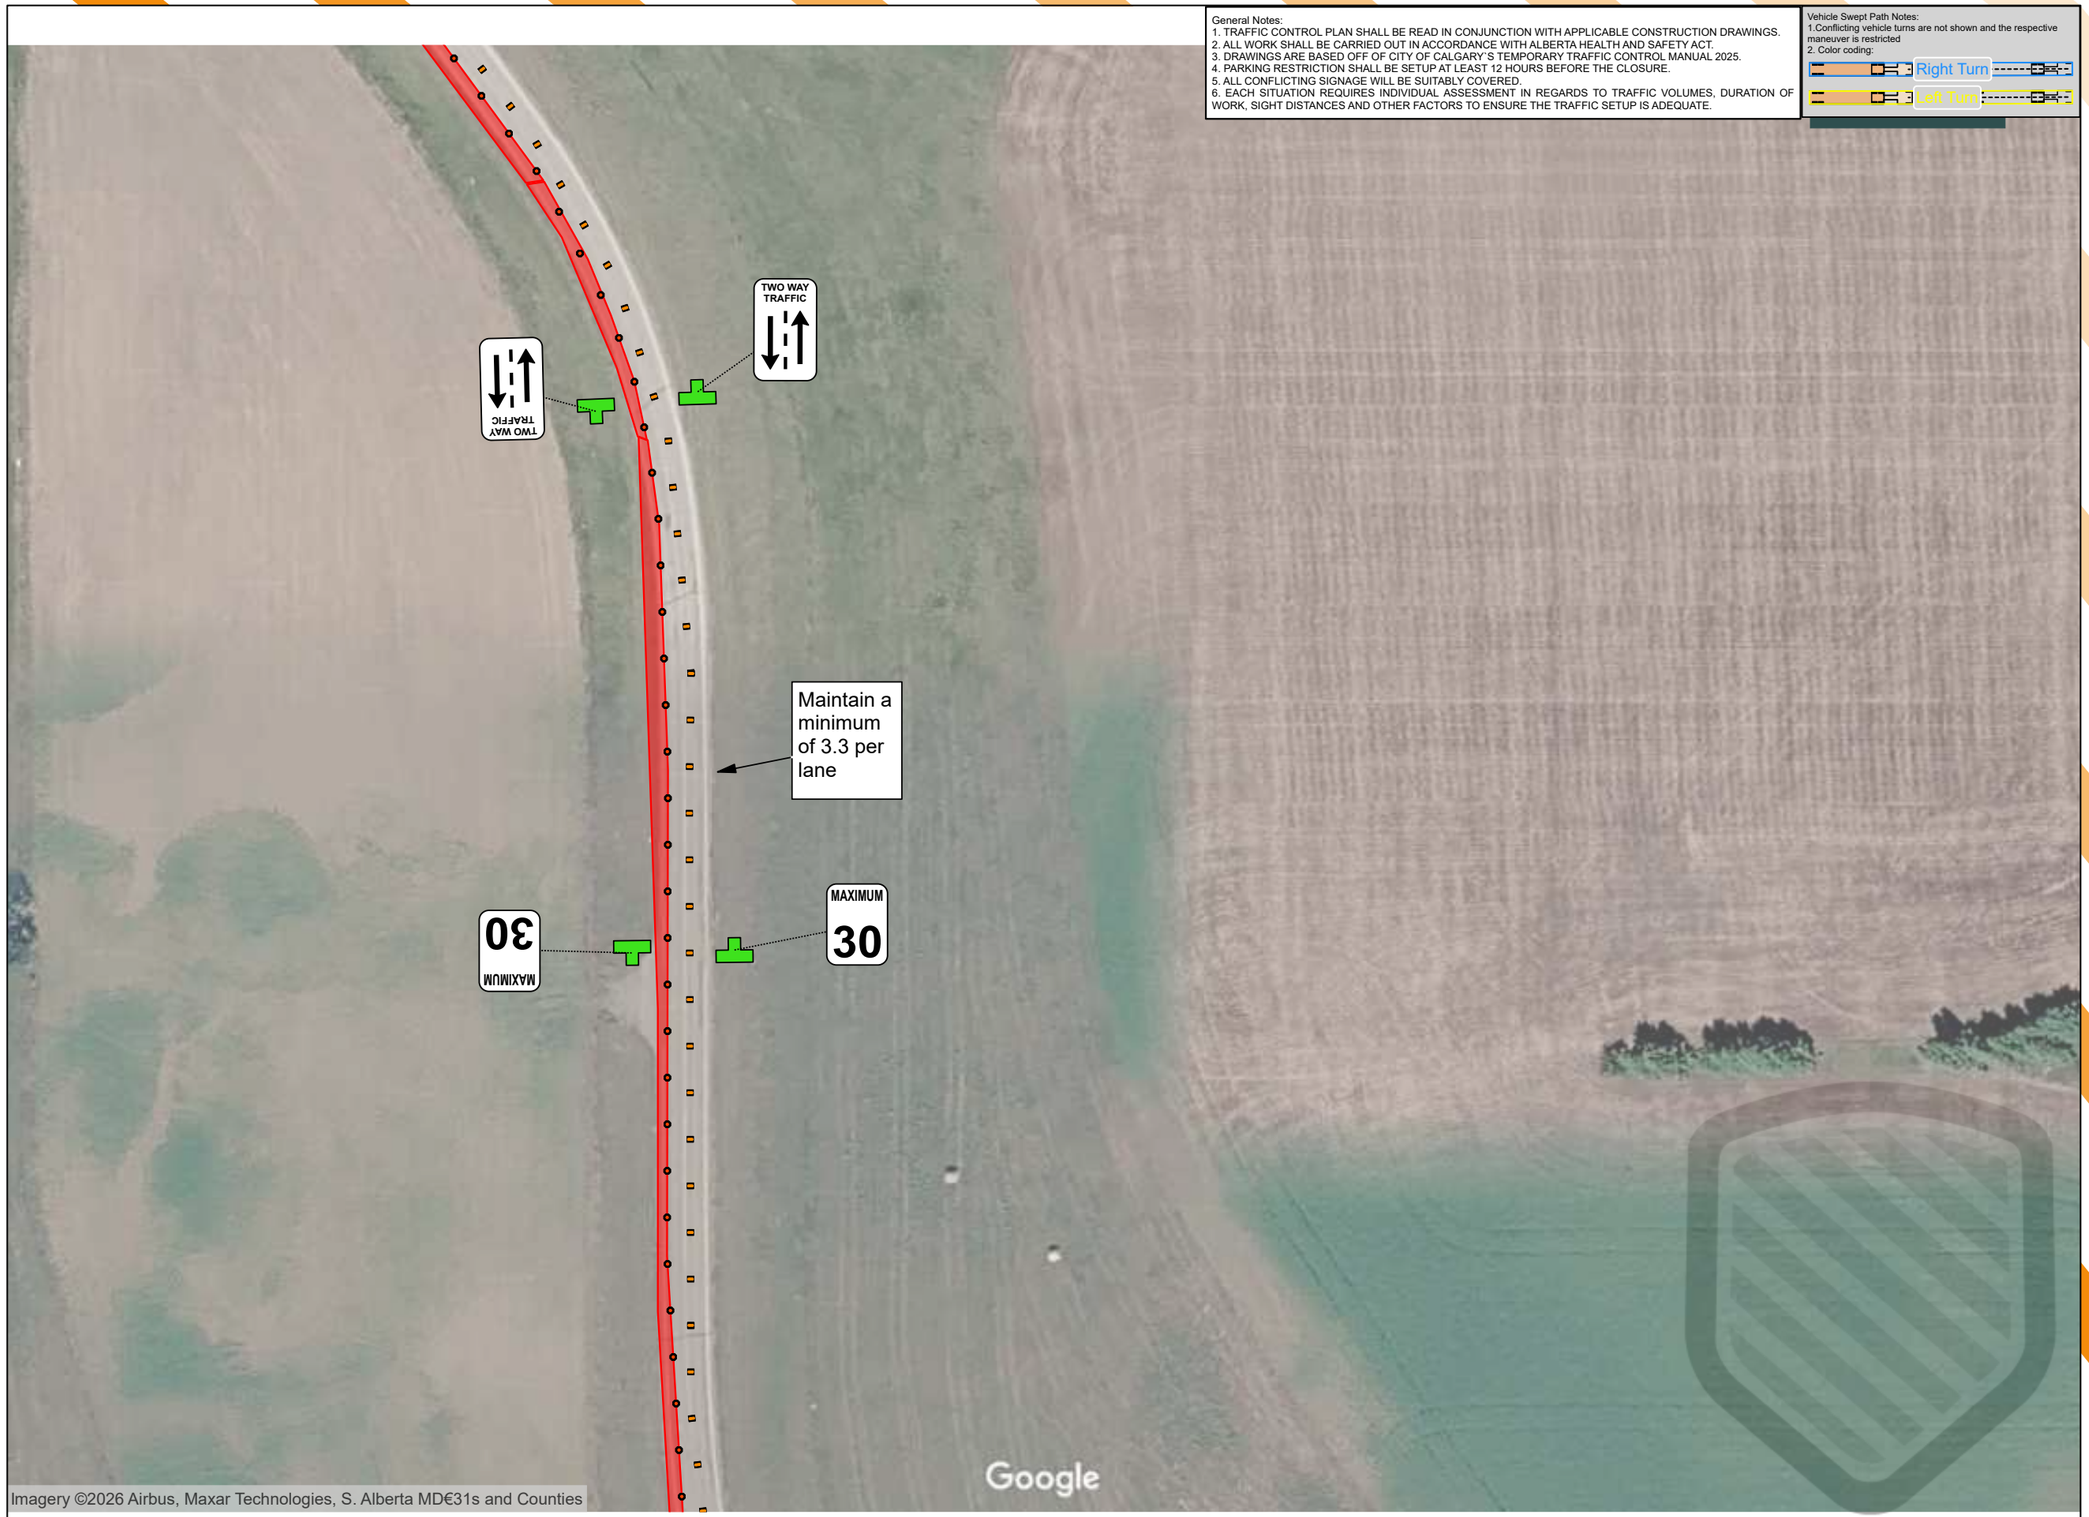

Estimated Time to Site xx min Distance to Site xx km getbarricades.com

BARRICADES AND SIGNS
Traffic Professionals

Governing Authority	Contractor
Alberta Transportation and Economic Corridors	WHISSELL

Northbound and Southbound
Two-Way Traffic
81 St E & 378 Ave E
Aldersyde, Canada

Project Start Date	TBD
Project End Date	TBD
Project Setup	
Project Take Down	

Site Contact	
Traffic Coorinator	

Delineator Spacing	08m
Plan Scale	1 : 1025 (1cm = 10m)

Plan Orientation	Gazetted Speed
N	MAXIMUM 50

Drawing No.	81864-C26-1161
Date	2026-10-20
Designed by	DK
Checked by	

Authentication

Plan is valid for 90 days from the date of authentication for date and hours of operation change only if site conditions remain the same as indicated on the plan

Sheet 8 of 9

General Notes:
1. TRAFFIC CONTROL PLAN SHALL BE READ IN CONJUNCTION WITH APPLICABLE CONSTRUCTION DRAWINGS.
2. ALL WORK SHALL BE CARRIED OUT IN ACCORDANCE WITH ALBERTA HEALTH AND SAFETY ACT.
3. DRAWINGS ARE BASED OFF OF CITY OF CALGARY'S TEMPORARY TRAFFIC CONTROL MANUAL 2025.
4. PARKING RESTRICTION SHALL BE SETUP AT LEAST 12 HOURS BEFORE THE CLOSURE.
5. ALL CONFLICTING SIGNAGE WILL BE SUITABLY COVERED.
6. EACH SITUATION REQUIRES INDIVIDUAL ASSESSMENT IN REGARDS TO TRAFFIC VOLUMES, DURATION OF WORK, SIGHT DISTANCES AND OTHER FACTORS TO ENSURE THE TRAFFIC SETUP IS ADEQUATE.

Vehicle Swept Path Notes:
1.Conflicting vehicle turns are not shown and the respective maneuver is restricted
2. Color coding:
Right Turn
Left Turn



Estimated Time to Site xx min
Distance to Site xx km
getbarricades.com

BARRICADES AND SIGNS
Traffic Professionals

Governing Authority	Contractor
Alberta Transportation and Economic Corridors	WHISSELL

Northbound and Southbound
Two-Way Traffic
81 St E & 378 Ave E
Aldersyde, Canada

Project Start Date	TBD
Project End Date	TBD
Project Setup	
Project Take Down	

Site Contact	
Traffic Coorinator	

Delineator Spacing	08m
Plan Scale	1 : 1025 (1cm = 10m)

Plan Orientation	Gazetted Speed
N	MAXIMUM 50

Drawing No.	81864-C26-1161
Date	2026-10-20
Designed by	DK
Checked by	


Authentication

Plan is valid for 90 days from the date of authentication for date and hours of operation change only if site conditions remain the same as indicated on the plan

Sheet 9 of 9

General Notes:
1. TRAFFIC CONTROL PLAN SHALL BE READ IN CONJUNCTION WITH APPLICABLE CONSTRUCTION DRAWINGS.
2. ALL WORK SHALL BE CARRIED OUT IN ACCORDANCE WITH ALBERTA HEALTH AND SAFETY ACT.
3. DRAWINGS ARE BASED OFF OF CITY OF CALGARY'S TEMPORARY TRAFFIC CONTROL MANUAL 2025.
4. PARKING RESTRICTION SHALL BE SETUP AT LEAST 12 HOURS BEFORE THE CLOSURE.
5. ALL CONFLICTING SIGNAGE WILL BE SUITABLY COVERED.
6. EACH SITUATION REQUIRES INDIVIDUAL ASSESSMENT IN REGARDS TO TRAFFIC VOLUMES, DURATION OF WORK, SIGHT DISTANCES AND OTHER FACTORS TO ENSURE THE TRAFFIC SETUP IS ADEQUATE.

Vehicle Swept Path Notes:
1. Conflicting vehicle turns are not shown and the respective maneuver is restricted
2. Color coding:
Right Turn
Left Turn

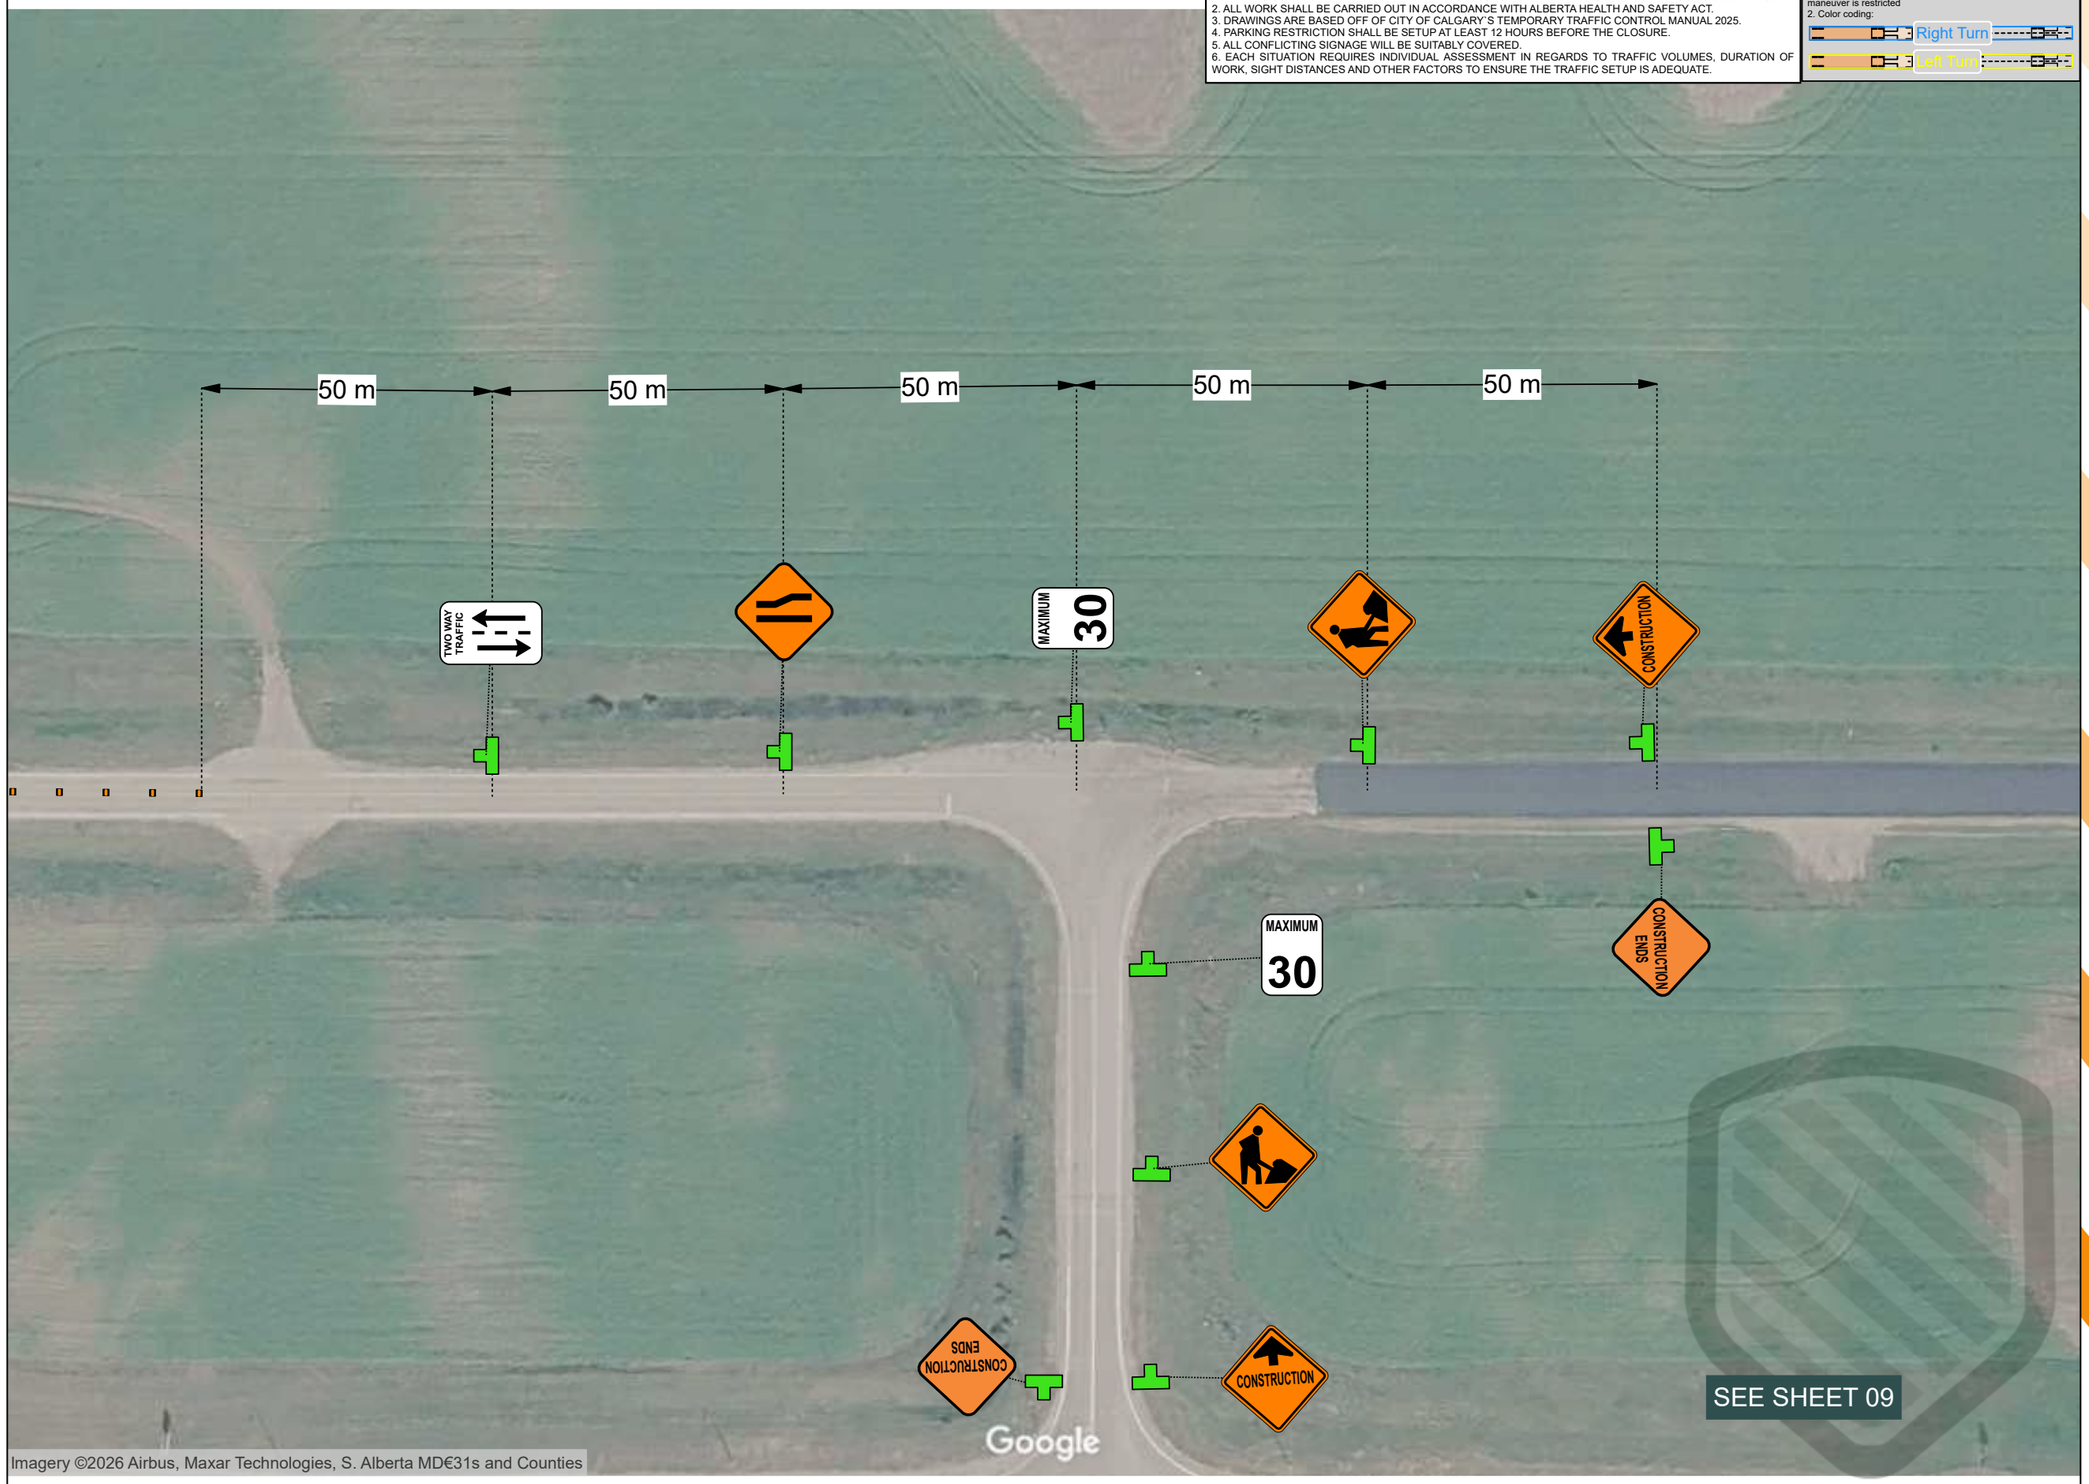

Estimated Time to Site xx min Distance to Site xx km getbarricades.com