BARRICADES AND SIGNS
Traffic Professionals

| Governing Authority | Contractor |
|---|---|
| Alberta Transportation and Economic Corridors | WHISSELL |

Westbound & Eastbound Lane Closure
HWY 547 & 85 St E,
Aldersyde , AB, Canada

| | |
|---|---|
| Project Start Date | TBD |
| Project End Date | TBD |
| Project Setup | |
| Project Take Down | |

| | |
|---|---|
| Site Contact | |
| Traffic Coorinator | |

| | |
|---|---|
| Delineator Spacing | 8m |
| Plan Scale | 1 : 3232 (1cm = 32m) |
| Plan Orientation | Gazetted Speed |

Plan Orientation: N

Gazetted Speed: MAXIMUM 50

| | |
|---|---|
| Drawing No. | 81864-C26-1159 |
| Date | 2026-10-19 |
| Designed by | DK |
| Checked by | |

Authentication

Plan is valid for 90 days from the date of authentication for date and hours of operation change only if site conditions remain the same as indicated on the plan


Sheet 1 of 7

## Legend & Manifest

- 99 x Channelizer
- 8 x WD-116-1L Barricade (Left)
- 6 x Barrel
- 3 x Maximum speed 50
- 1 x Right lane
- 1 x Yield
- 57 x 2-Way Panel
- 7 x Construction ahead
- 6 x Flasher (Barricade Light)
- 3 x Maximum speed ahead
- 1 x Right turn only
- 48 x Sign Stand
- 7 x Maximum speed 30
- 4 x Road work
- 2 x Maximum speed 60
- 1 x Sign Cover
- 8 x Construction Ends
- 7 x Two way traffic
- 4 x Roadway narrows (left)
- 1 x Merge from right
- 1 x WB-2 Yield ahead

General Notes:
1. TRAFFIC CONTROL PLAN SHALL BE READ IN CONJUNCTION WITH APPLICABLE CONSTRUCTION DRAWINGS.
2. ALL WORK SHALL BE CARRIED OUT IN ACCORDANCE WITH ALBERTA HEALTH AND SAFETY ACT.
3. DRAWINGS ARE BASED OFF OF CITY OF CALGARY'S TEMPORARY TRAFFIC CONTROL MANUAL 2025.
4. PARKING RESTRICTION SHALL BE SETUP AT LEAST 12 HOURS BEFORE THE CLOSURE.
5. ALL CONFLICTING SIGNAGE WILL BE SUITABLY COVERED.
6. EACH SITUATION REQUIRES INDIVIDUAL ASSESSMENT IN REGARDS TO TRAFFIC VOLUMES, DURATION OF WORK, SIGHT DISTANCES AND OTHER FACTORS TO ENSURE THE TRAFFIC SETUP IS ADEQUATE.

Vehicle Swept Path Notes:
1. Conflicting vehicle turns are not shown and the respective maneuver is restricted
2. Color coding:
Right Turn
Left Turn

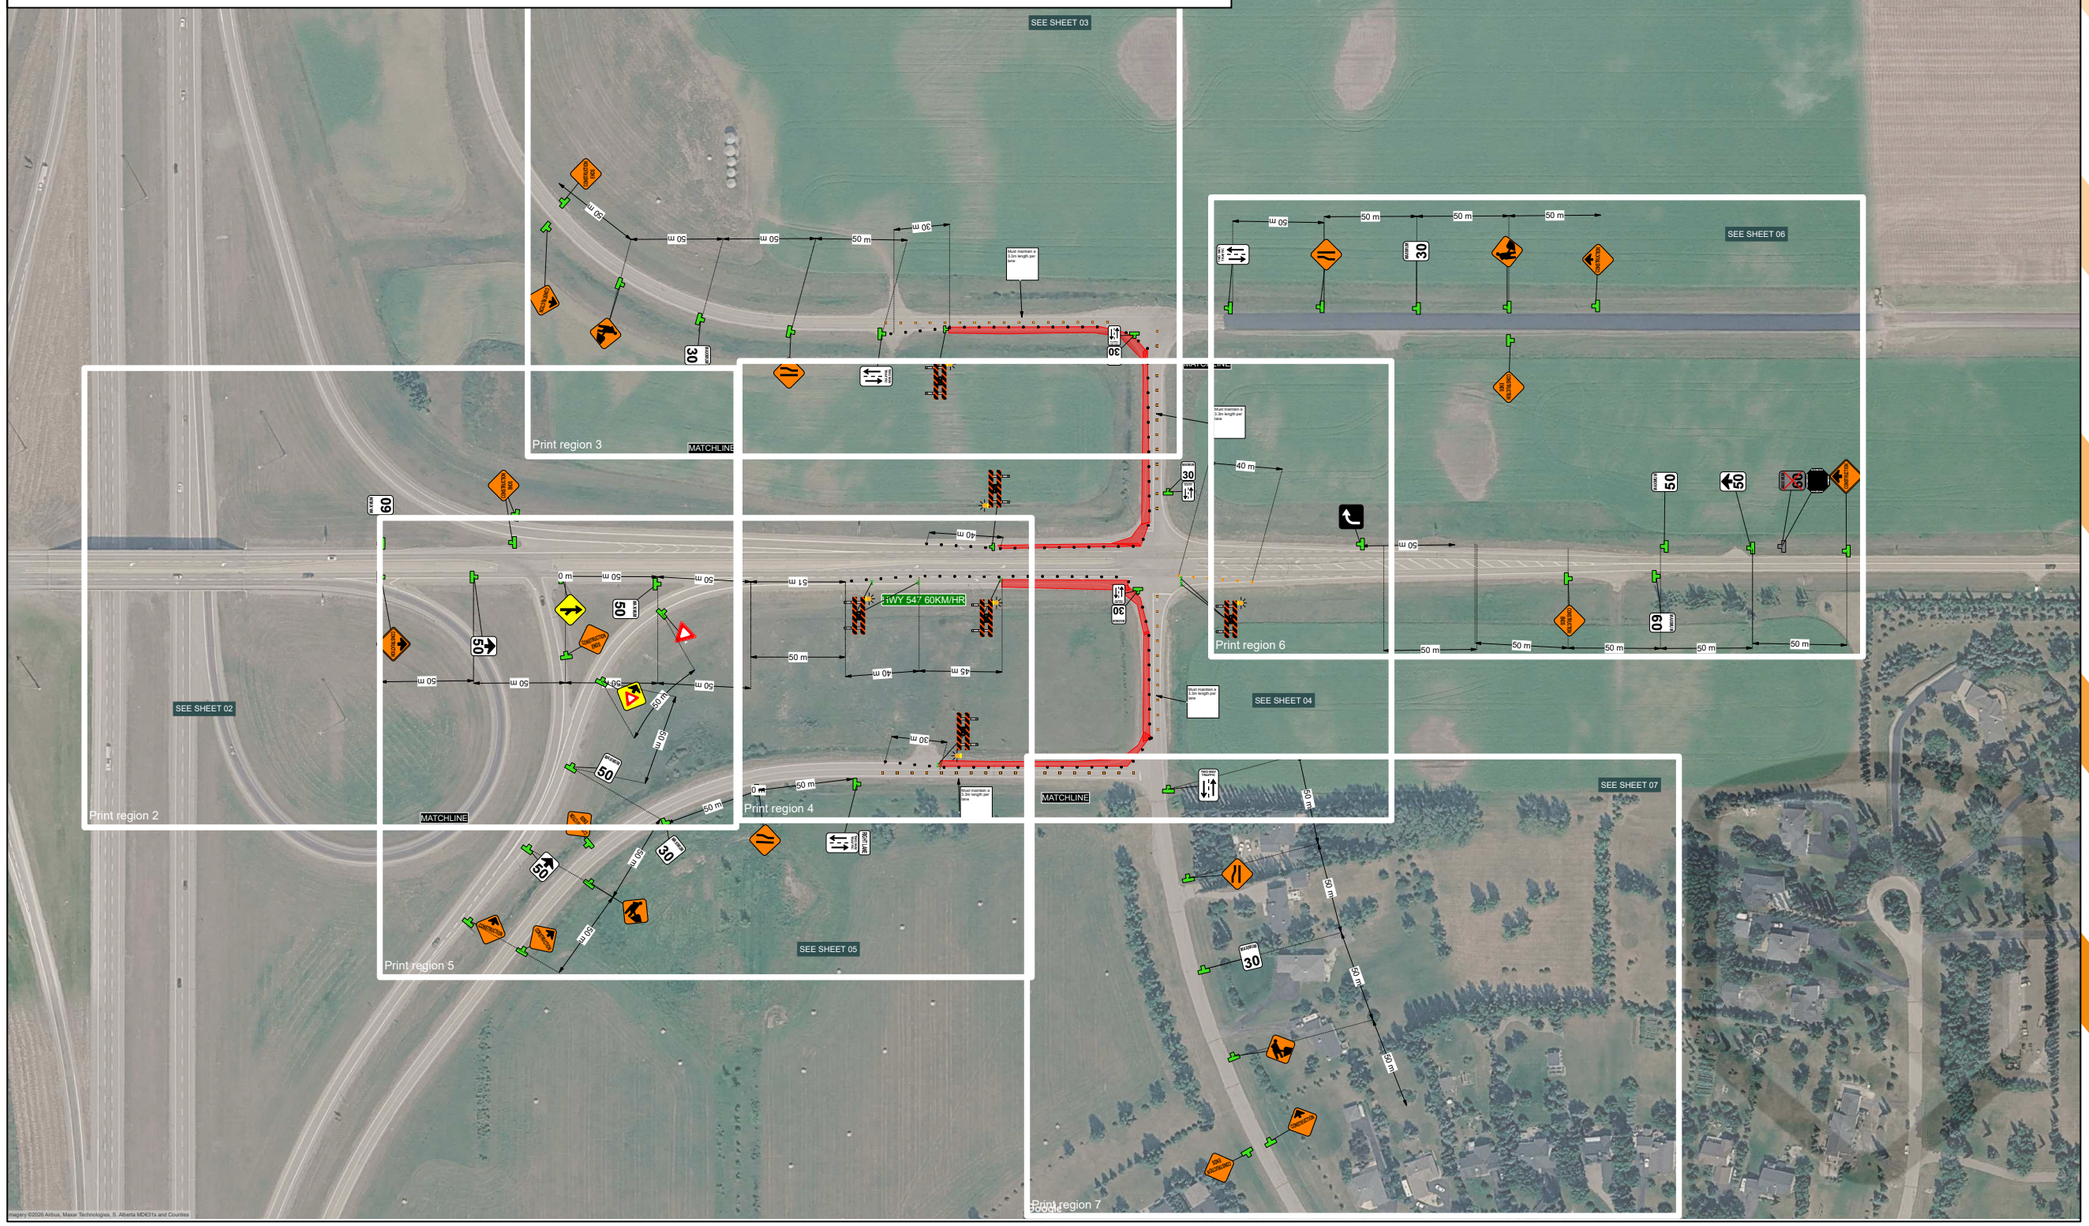


Estimated Time to Site xx min

Distance to Site xx km

getbarricades.com

BARRICADES AND SIGNS
Traffic Professionals

| Governing Authority | Contractor |
|---|---|
| Alberta Transportation and Economic Corridors | WHISSELL |

Westbound & Eastbound Lane Closure
HWY 547 & 85 St E,
Aldersyde , AB, Canada

| | |
|---|---|
| Project Start Date | TBD |
| Project End Date | TBD |
| Project Setup | |
| Project Take Down | |

| | |
|---|---|
| Site Contact | |
| Traffic Coorinator | |

| | |
|---|---|
| Delineator Spacing | 12m |
| Plan Scale | 1 : 1025 (1cm = 10m) |

| Plan Orientation | Gazetted Speed |
|---|---|
| N | MAXIMUM 50 |

| | |
|---|---|
| Drawing No. | 81864-C26-1159 |
| Date | 2026-10-19 |
| Designed by | DK |
| Checked by | |

Authentication

Plan is valid for 90 days from the date of authentication for date and hours of operation change only if site conditions remain the same as indicated on the plan

Sheet 2 of 7

General Notes:
1. TRAFFIC CONTROL PLAN SHALL BE READ IN CONJUNCTION WITH APPLICABLE CONSTRUCTION DRAWINGS.
2. ALL WORK SHALL BE CARRIED OUT IN ACCORDANCE WITH ALBERTA HEALTH AND SAFETY ACT.
3. DRAWINGS ARE BASED OFF OF CITY OF CALGARY`S TEMPORARY TRAFFIC CONTROL MANUAL 2025.
4. PARKING RESTRICTION SHALL BE SETUP AT LEAST 12 HOURS BEFORE THE CLOSURE.
5. ALL CONFLICTING SIGNAGE WILL BE SUITABLY COVERED.
6. EACH SITUATION REQUIRES INDIVIDUAL ASSESSMENT IN REGARDS TO TRAFFIC VOLUMES, DURATION OF WORK, SIGHT DISTANCES AND OTHER FACTORS TO ENSURE THE TRAFFIC SETUP IS ADEQUATE.

Vehicle Swept Path Notes:
1.Conflicting vehicle turns are not shown and the respective maneuver is restricted
2. Color coding:
Right Turn
Left Turn




Estimated Time to Site xx min
Distance to Site xx km
getbarricades.com

BARRICADES AND SIGNS
Traffic Professionals

| Governing Authority | Contractor |
|---|---|
| Alberta Transportation and Economic Corridors | WHISSELL |

Westbound & Eastbound Lane Closure
HWY 547 & 85 St E,
Aldersyde , AB, Canada

| | |
|---|---|
| Project Start Date | TBD |
| Project End Date | TBD |
| Project Setup | |
| Project Take Down | |

| | |
|---|---|
| Site Contact | |
| Traffic Coorinator | |

| | |
|---|---|
| Delineator Spacing | 12m |
| Plan Scale | 1 : 1025 (1cm = 10m) |
| Plan Orientation | Gazetted Speed |
| N | MAXIMUM 50 |

| | |
|---|---|
| Drawing No. | 81864-C26-1159 |
| Date | 2026-10-19 |
| Designed by | DK |
| Checked by | |

Authentication

Plan is valid for 90 days from the date of authentication for date and hours of operation change only if site conditions remain the same as indicated on the plan

Sheet 3 of 7

General Notes:
1. TRAFFIC CONTROL PLAN SHALL BE READ IN CONJUNCTION WITH APPLICABLE CONSTRUCTION DRAWINGS.
2. ALL WORK SHALL BE CARRIED OUT IN ACCORDANCE WITH ALBERTA HEALTH AND SAFETY ACT.
3. DRAWINGS ARE BASED OFF OF CITY OF CALGARY'S TEMPORARY TRAFFIC CONTROL MANUAL 2025.
4. PARKING RESTRICTION SHALL BE SETUP AT LEAST 12 HOURS BEFORE THE CLOSURE.
5. ALL CONFLICTING SIGNAGE WILL BE SUITABLY COVERED.
6. EACH SITUATION REQUIRES INDIVIDUAL ASSESSMENT IN REGARDS TO TRAFFIC VOLUMES, DURATION OF WORK, SIGHT DISTANCES AND OTHER FACTORS TO ENSURE THE TRAFFIC SETUP IS ADEQUATE.

Vehicle Swept Path Notes:
1. Conflicting vehicle turns are not shown and the respective maneuver is restricted
2. Color coding:
Right Turn
Left Turn

SEE SHEET 03



BARRICADES AND SIGNS
Traffic Professionals

| Governing Authority | Contractor |
|---|---|
| Alberta Transportation and Economic Corridors | WHISSELL |

Westbound & Eastbound Lane Closure
HWY 547 & 85 St E,
Aldersyde , AB, Canada

| | |
|---|---|
| Project Start Date | TBD |
| Project End Date | TBD |
| Project Setup | |
| Project Take Down | |

| | |
|---|---|
| Site Contact | |
| Traffic Coorinator | |

| | |
|---|---|
| Delineator Spacing | 12m |
| Plan Scale | 1 : 1025 (1cm = 10m) |

| Plan Orientation | Gazetted Speed |
|---|---|
| N | MAXIMUM 50 |

| | |
|---|---|
| Drawing No. | 81864-C26-1159 |
| Date | 2026-10-19 |
| Designed by | DK |
| Checked by | |


Authentication

Plan is valid for 90 days from the date of authentication for date and hours of operation change only if site conditions remain the same as indicated on the plan

Sheet 4 of 7

General Notes:
1. TRAFFIC CONTROL PLAN SHALL BE READ IN CONJUNCTION WITH APPLICABLE CONSTRUCTION DRAWINGS.
2. ALL WORK SHALL BE CARRIED OUT IN ACCORDANCE WITH ALBERTA HEALTH AND SAFETY ACT.
3. DRAWINGS ARE BASED OFF OF CITY OF CALGARY`S TEMPORARY TRAFFIC CONTROL MANUAL 2025.
4. PARKING RESTRICTION SHALL BE SETUP AT LEAST 12 HOURS BEFORE THE CLOSURE.
5. ALL CONFLICTING SIGNAGE WILL BE SUITABLY COVERED.
6. EACH SITUATION REQUIRES INDIVIDUAL ASSESSMENT IN REGARDS TO TRAFFIC VOLUMES, DURATION OF WORK, SIGHT DISTANCES AND OTHER FACTORS TO ENSURE THE TRAFFIC SETUP IS ADEQUATE.

Vehicle Swept Path Notes:
1.Conflicting vehicle turns are not shown and the respective maneuver is restricted
2. Color coding:
Right Turn
Left Turn

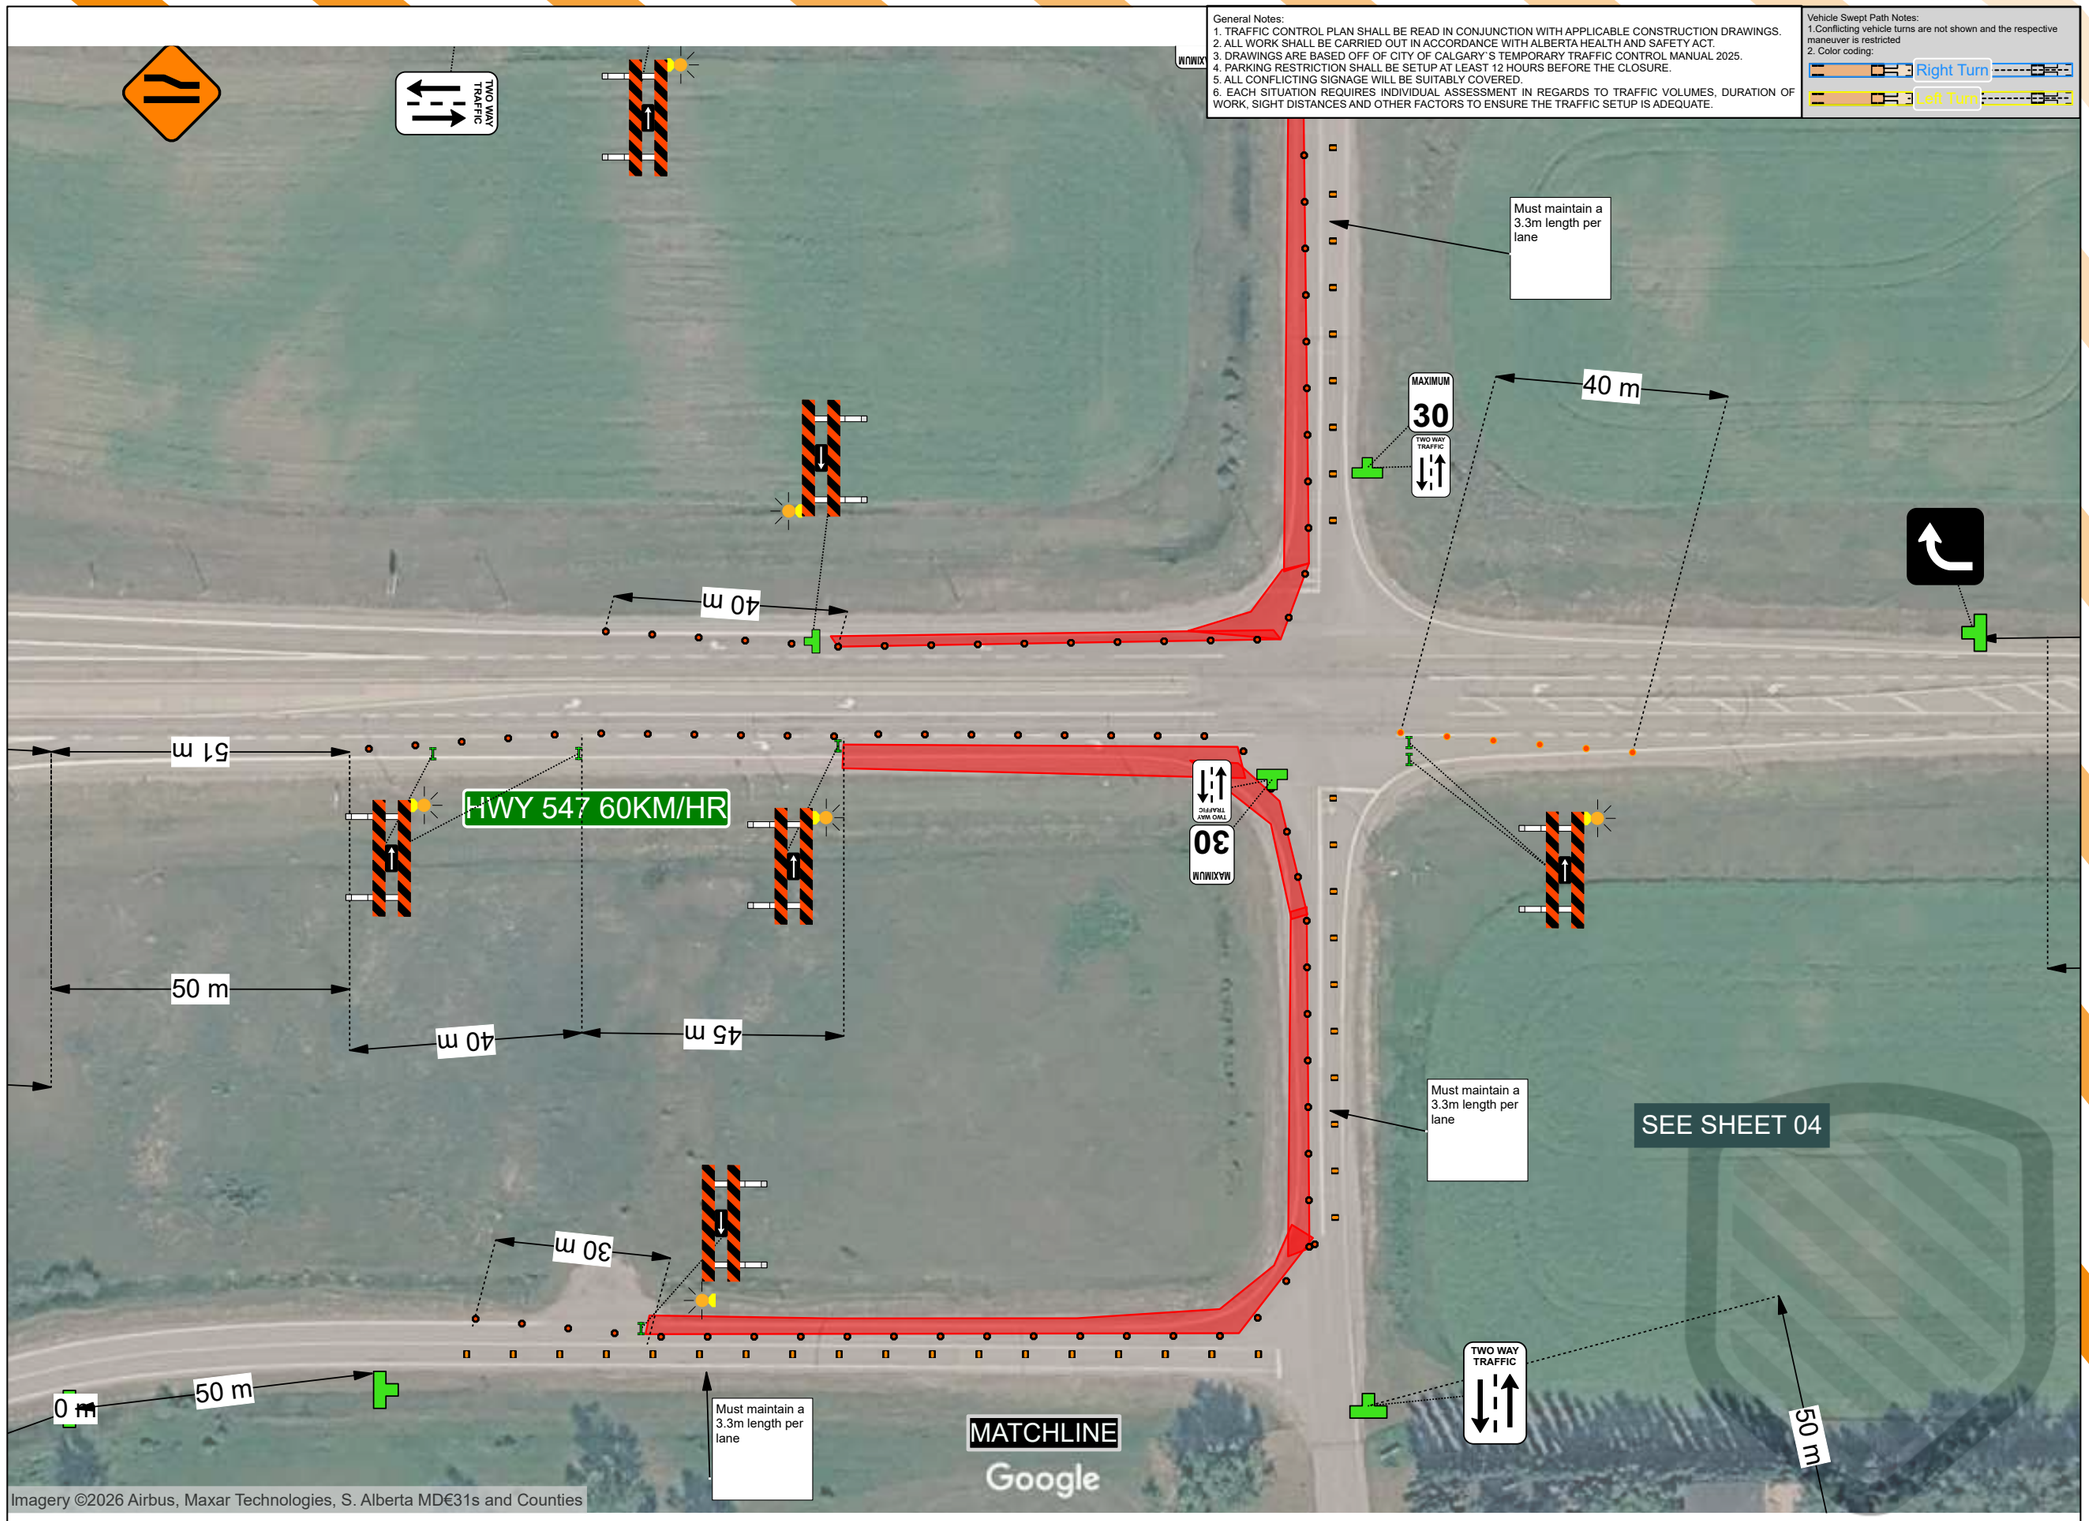


Estimated Time to Site xx min  Distance to Site xx km  getbarricades.com

BARRICADES AND SIGNS
Traffic Professionals

| Governing Authority | Contractor |
|---|---|
| Alberta Transportation and Economic Corridors | WHISSELL |

Westbound & Eastbound Lane Closure
HWY 547 & 85 St E,
Aldersyde , AB, Canada

| | |
|---|---|
| Project Start Date | TBD |
| Project End Date | TBD |
| Project Setup | |
| Project Take Down | |

| | |
|---|---|
| Site Contact | |
| Traffic Coorinator | |

| | |
|---|---|
| Delineator Spacing | 12m |
| Plan Scale | 1 : 1025 (1cm = 10m) |
| Plan Orientation | Gazetted Speed |

Plan Orientation: N

Gazetted Speed: MAXIMUM 50

| | |
|---|---|
| Drawing No. | 81864-C26-1159 |
| Date | 2026-10-19 |
| Designed by | DK |
| Checked by | |


Authentication

Plan is valid for 90 days from the date of authentication for date and hours of operation change only if site conditions remain the same as indicated on the plan

Sheet 5 of 7

General Notes:
1. TRAFFIC CONTROL PLAN SHALL BE READ IN CONJUNCTION WITH APPLICABLE CONSTRUCTION DRAWINGS.
2. ALL WORK SHALL BE CARRIED OUT IN ACCORDANCE WITH ALBERTA HEALTH AND SAFETY ACT.
3. DRAWINGS ARE BASED OFF OF CITY OF CALGARY`S TEMPORARY TRAFFIC CONTROL MANUAL 2025.
4. PARKING RESTRICTION SHALL BE SETUP AT LEAST 12 HOURS BEFORE THE CLOSURE.
5. ALL CONFLICTING SIGNAGE WILL BE SUITABLY COVERED.
6. EACH SITUATION REQUIRES INDIVIDUAL ASSESSMENT IN REGARDS TO TRAFFIC VOLUMES, DURATION OF WORK, SIGHT DISTANCES AND OTHER FACTORS TO ENSURE THE TRAFFIC SETUP IS ADEQUATE.

Vehicle Swept Path Notes:
1. Conflicting vehicle turns are not shown and the respective maneuver is restricted
2. Color coding:
Right Turn
Left Turn

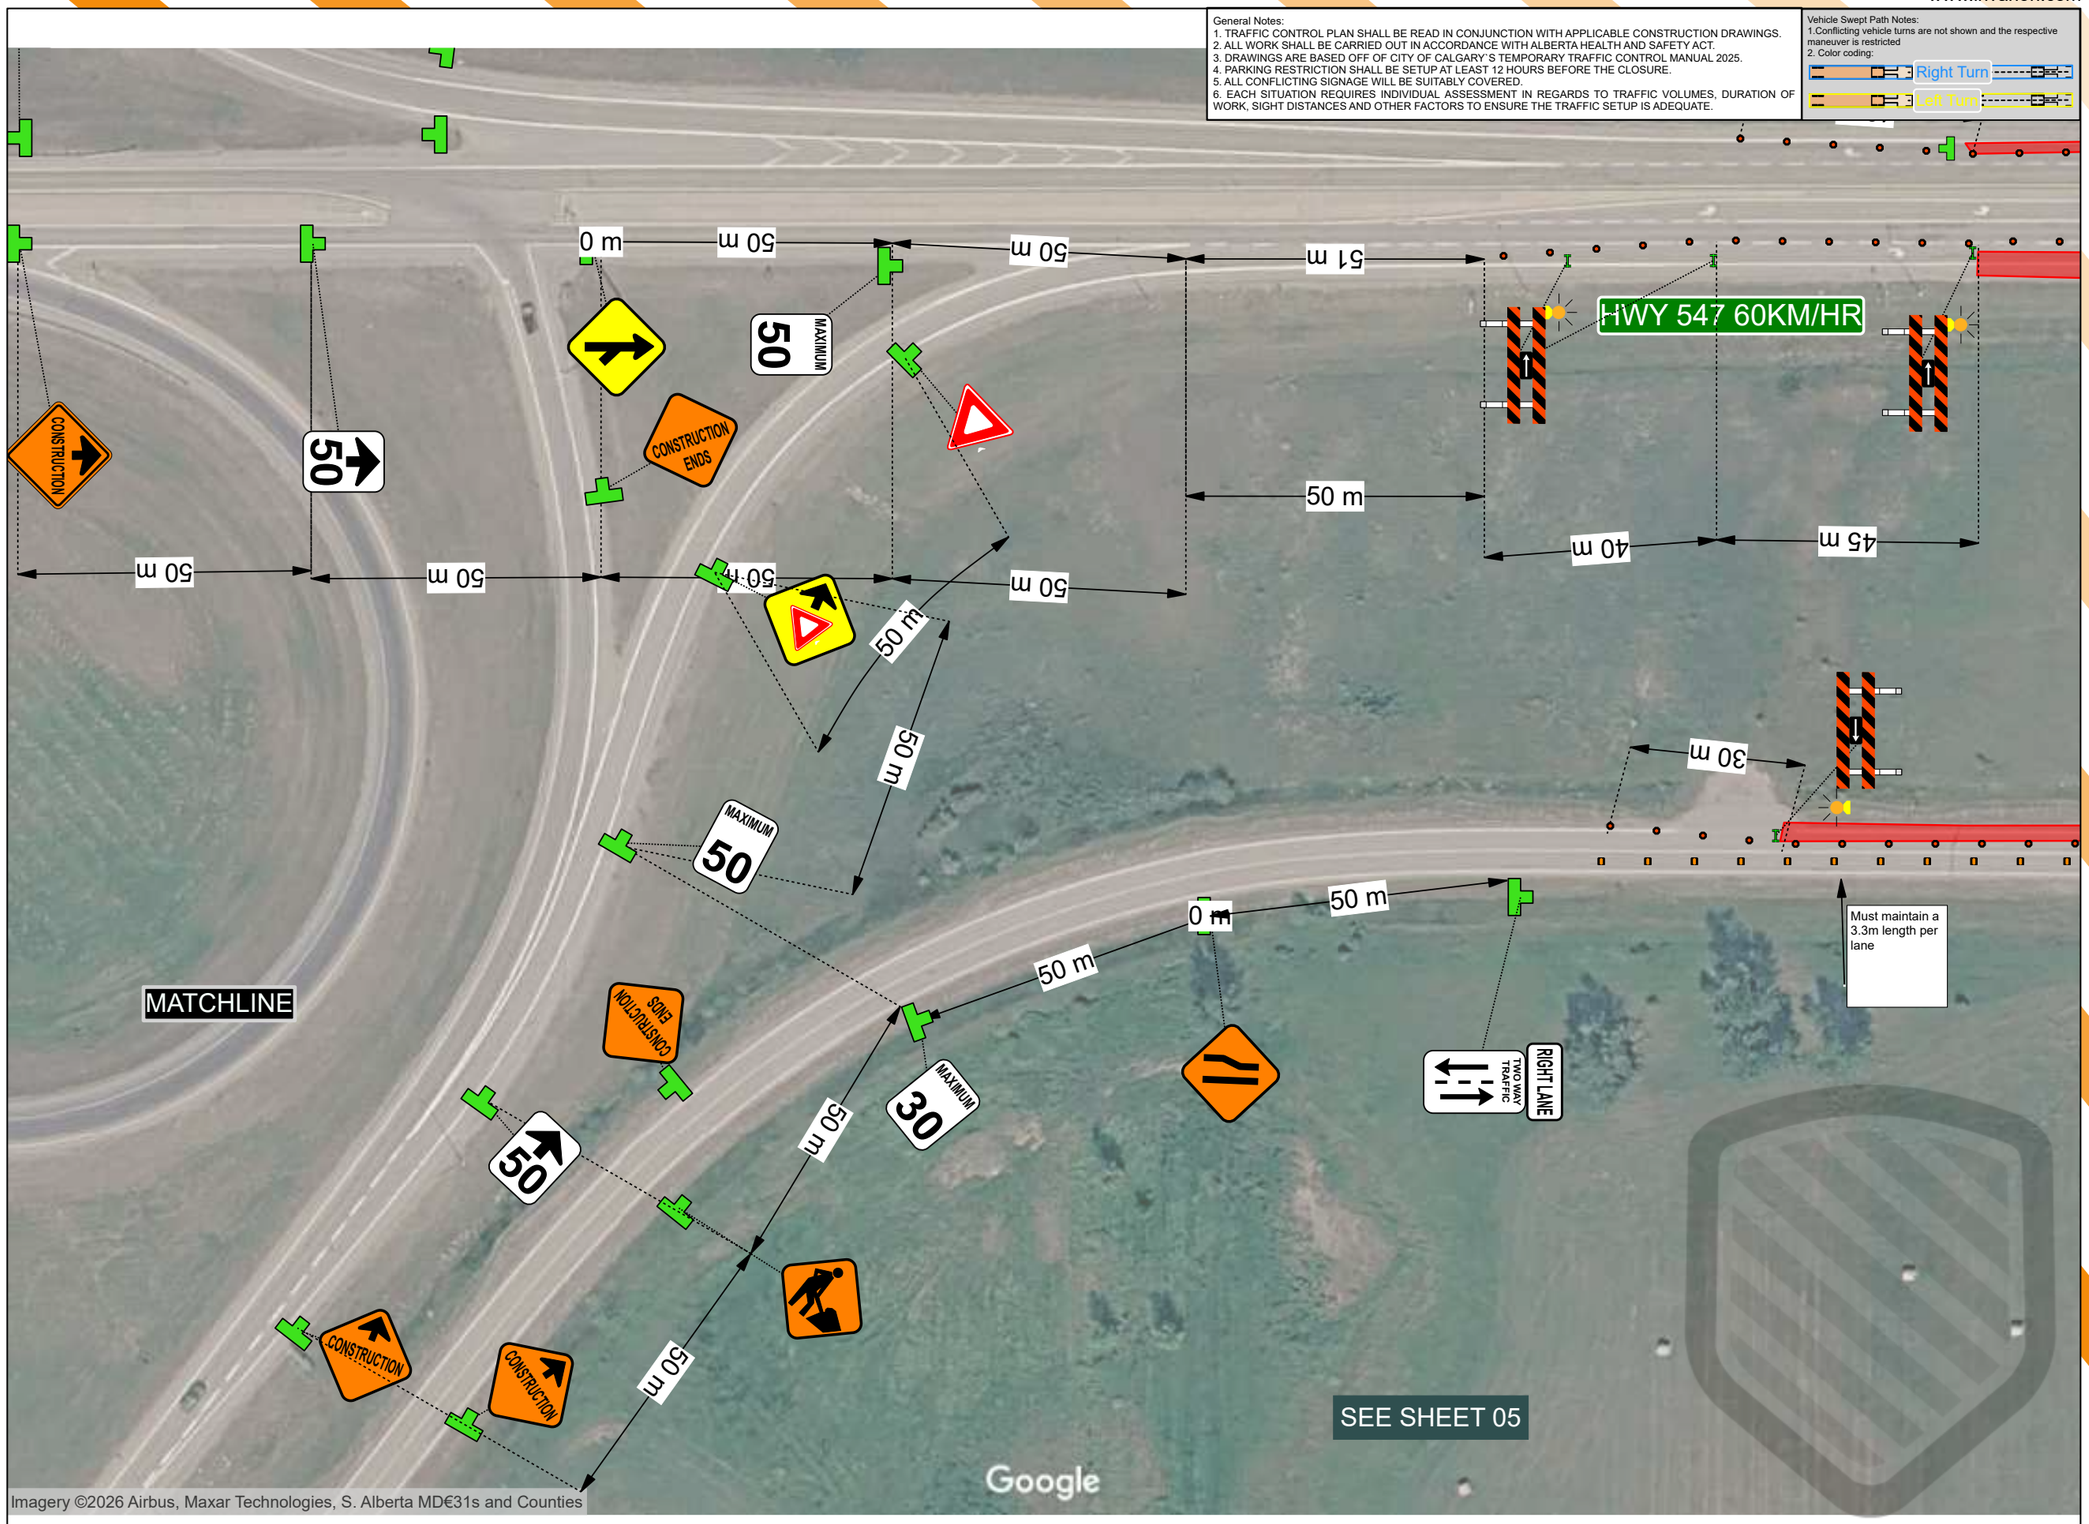

BARRICADES AND SIGNS
Traffic Professionals

| Governing Authority | Contractor |
|---|---|
| Alberta Transportation and Economic Corridors | WHISSELL |

Westbound & Eastbound Lane Closure
HWY 547 & 85 St E,
Aldersyde , AB, Canada

| | |
|---|---|
| Project Start Date | TBD |
| Project End Date | TBD |
| Project Setup | |
| Project Take Down | |

| | |
|---|---|
| Site Contact | |
| Traffic Coorinator | |

| | |
|---|---|
| Delineator Spacing | 12m |
| Plan Scale | 1 : 1025 (1cm = 10m) |

| Plan Orientation | Gazetted Speed |
|---|---|
| N | MAXIMUM 50 |

| | |
|---|---|
| Drawing No. | 81864-C26-1159 |
| Date | 2026-10-19 |
| Designed by | DK |
| Checked by | |

Authentication

Plan is valid for 90 days from the date of authentication for date and hours of operation change only if site conditions remain the same as indicated on the plan

Sheet 6 of 7

General Notes:
1. TRAFFIC CONTROL PLAN SHALL BE READ IN CONJUNCTION WITH APPLICABLE CONSTRUCTION DRAWINGS.
2. ALL WORK SHALL BE CARRIED OUT IN ACCORDANCE WITH ALBERTA HEALTH AND SAFETY ACT.
3. DRAWINGS ARE BASED OFF OF CITY OF CALGARY'S TEMPORARY TRAFFIC CONTROL MANUAL 2025.
4. PARKING RESTRICTION SHALL BE SETUP AT LEAST 12 HOURS BEFORE THE CLOSURE.
5. ALL CONFLICTING SIGNAGE WILL BE SUITABLY COVERED.
6. EACH SITUATION REQUIRES INDIVIDUAL ASSESSMENT IN REGARDS TO TRAFFIC VOLUMES, DURATION OF WORK, SIGHT DISTANCES AND OTHER FACTORS TO ENSURE THE TRAFFIC SETUP IS ADEQUATE.

Vehicle Swept Path Notes:
1. Conflicting vehicle turns are not shown and the respective maneuver is restricted
2. Color coding:
Right Turn
Left Turn

SEE SHEET 06




Estimated Time to Site xx min
Distance to Site xx km
getbarricades.com

BARRICADES AND SIGNS
Traffic Professionals

| Governing Authority | Contractor |
|---|---|
| Alberta Transportation and Economic Corridors | WHISSELL |

Westbound & Eastbound Lane Closure
HWY 547 & 85 St E,
Aldersyde , AB, Canada

| | |
|---|---|
| Project Start Date | TBD |
| Project End Date | TBD |
| Project Setup | |
| Project Take Down | |

| | |
|---|---|
| Site Contact | |
| Traffic Coorinator | |

| | |
|---|---|
| Delineator Spacing | 12m |
| Plan Scale | 1 : 1025 (1cm = 10m) |
| Plan Orientation | Gazetted Speed |

Plan Orientation: N

Gazetted Speed: MAXIMUM 50

| | |
|---|---|
| Drawing No. | 81864-C26-1159 |
| Date | 2026-10-19 |
| Designed by | DK |
| Checked by | |

Authentication


Plan is valid for 90 days from the date of authentication for date and hours of operation change only if site conditions remain the same as indicated on the plan

Sheet 7 of 7

General Notes:
1. TRAFFIC CONTROL PLAN SHALL BE READ IN CONJUNCTION WITH APPLICABLE CONSTRUCTION DRAWINGS.
2. ALL WORK SHALL BE CARRIED OUT IN ACCORDANCE WITH ALBERTA HEALTH AND SAFETY ACT.
3. DRAWINGS ARE BASED OFF OF CITY OF CALGARY`S TEMPORARY TRAFFIC CONTROL MANUAL 2025.
4. PARKING RESTRICTION SHALL BE SETUP AT LEAST 12 HOURS BEFORE THE CLOSURE.
5. ALL CONFLICTING SIGNAGE WILL BE SUITABLY COVERED.
6. EACH SITUATION REQUIRES INDIVIDUAL ASSESSMENT IN REGARDS TO TRAFFIC VOLUMES, DURATION OF WORK, SIGHT DISTANCES AND OTHER FACTORS TO ENSURE THE TRAFFIC SETUP IS ADEQUATE.

Vehicle Swept Path Notes:
1.Conflicting vehicle turns are not shown and the respective maneuver is restricted
2. Color coding:
Right Turn
Left Turn

SEE SHEET 07

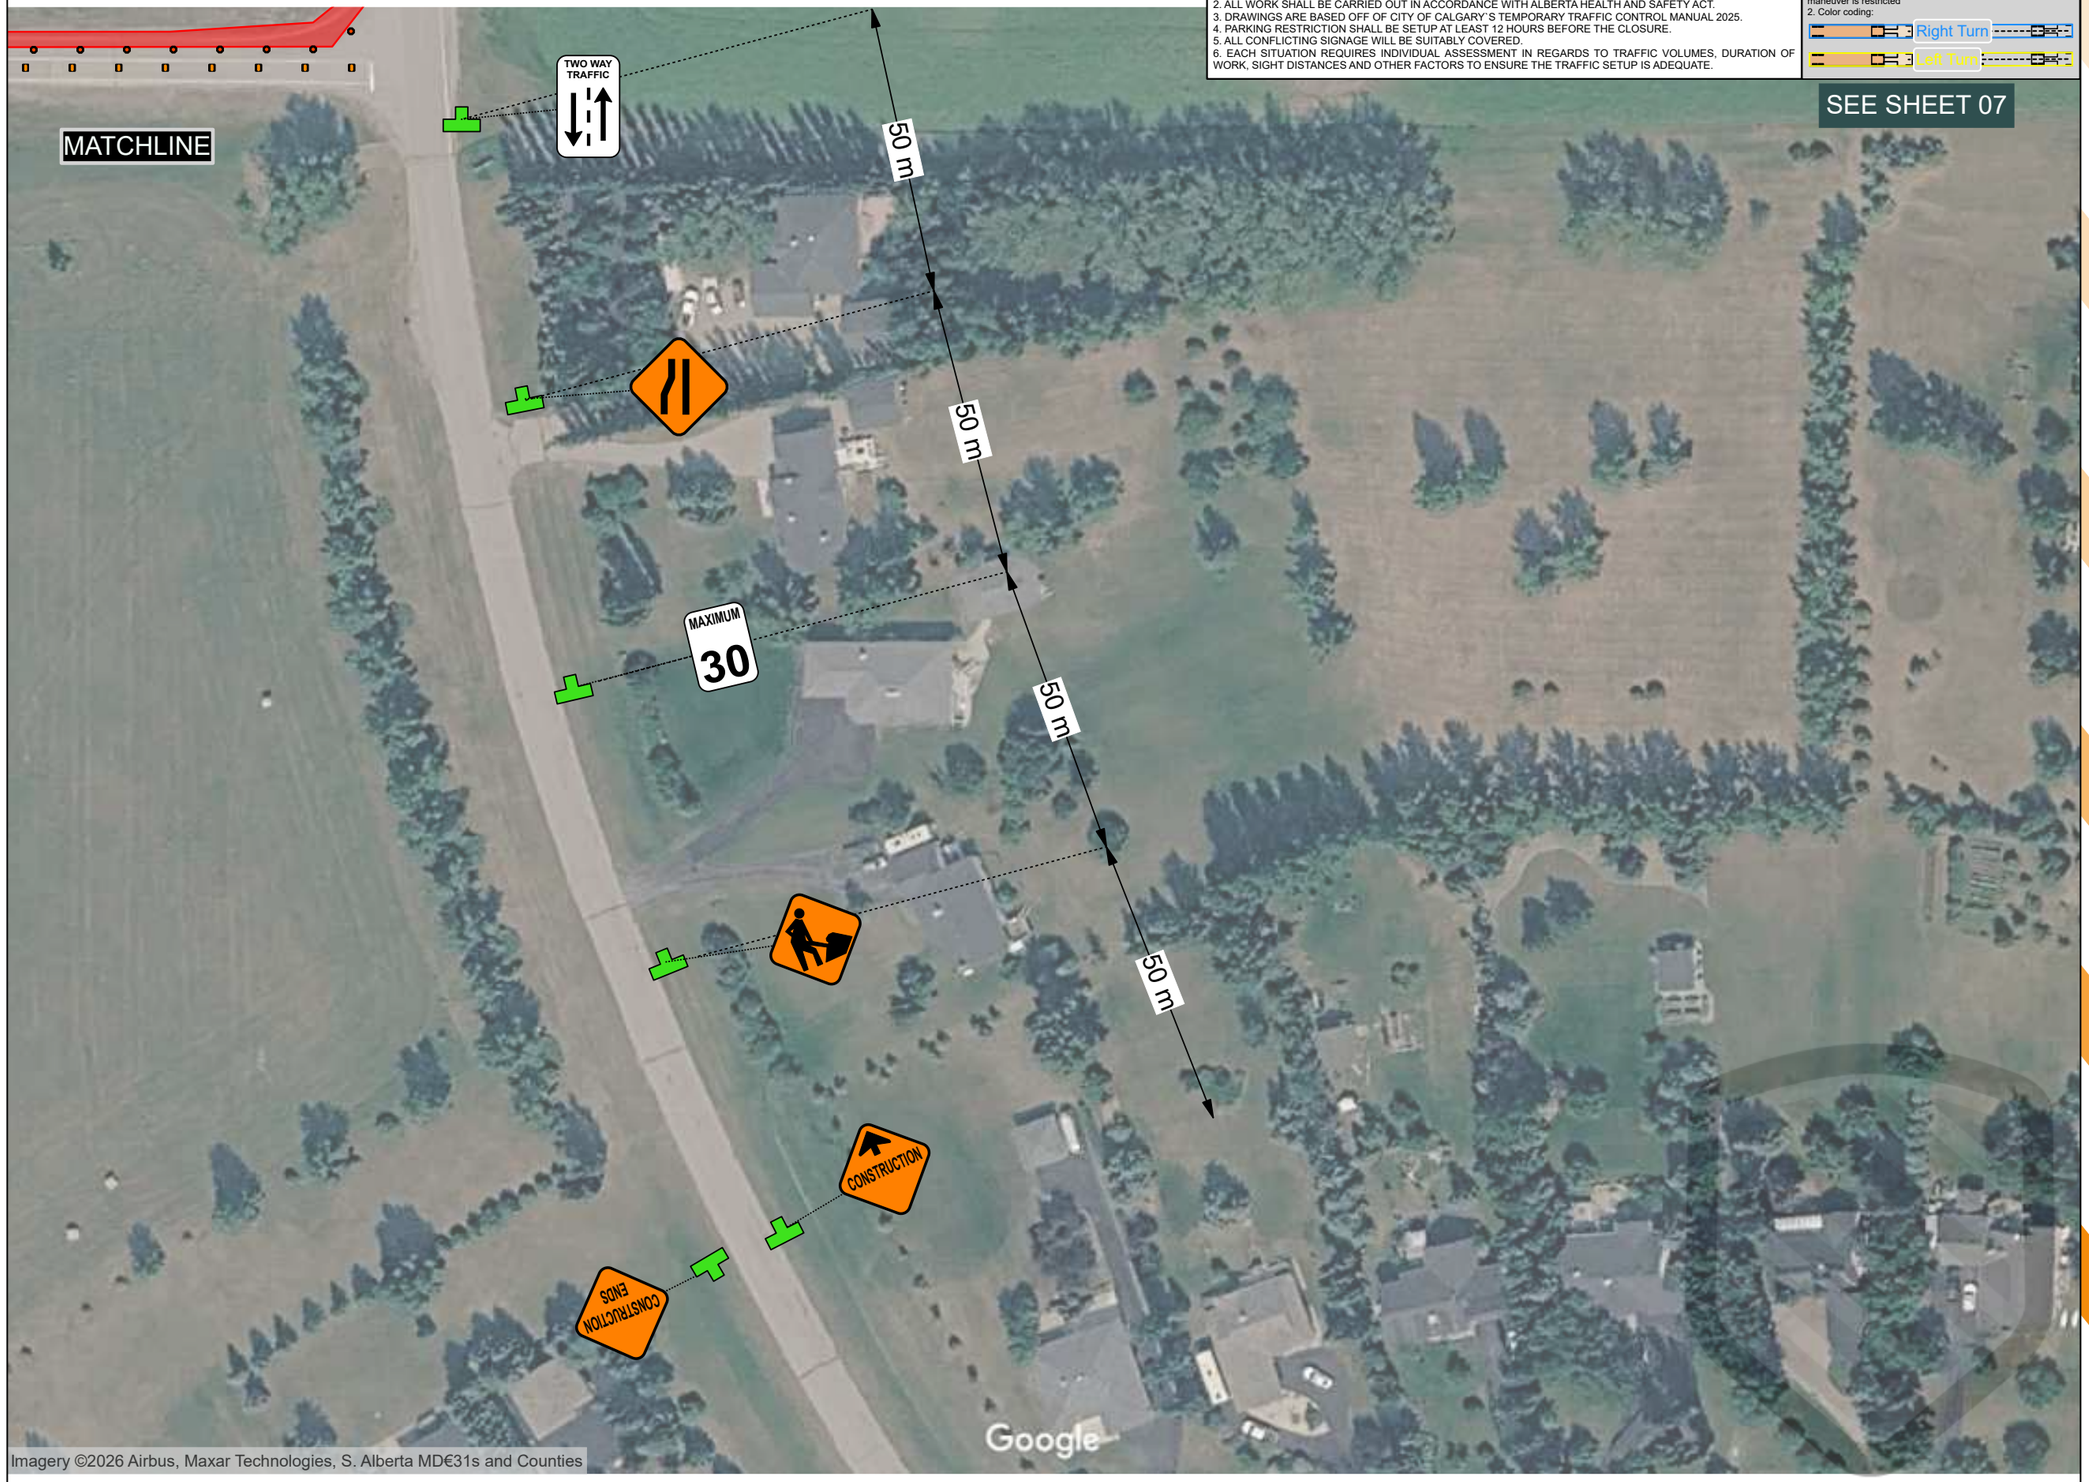


Estimated Time to Site xx min

Distance to Site xx km